


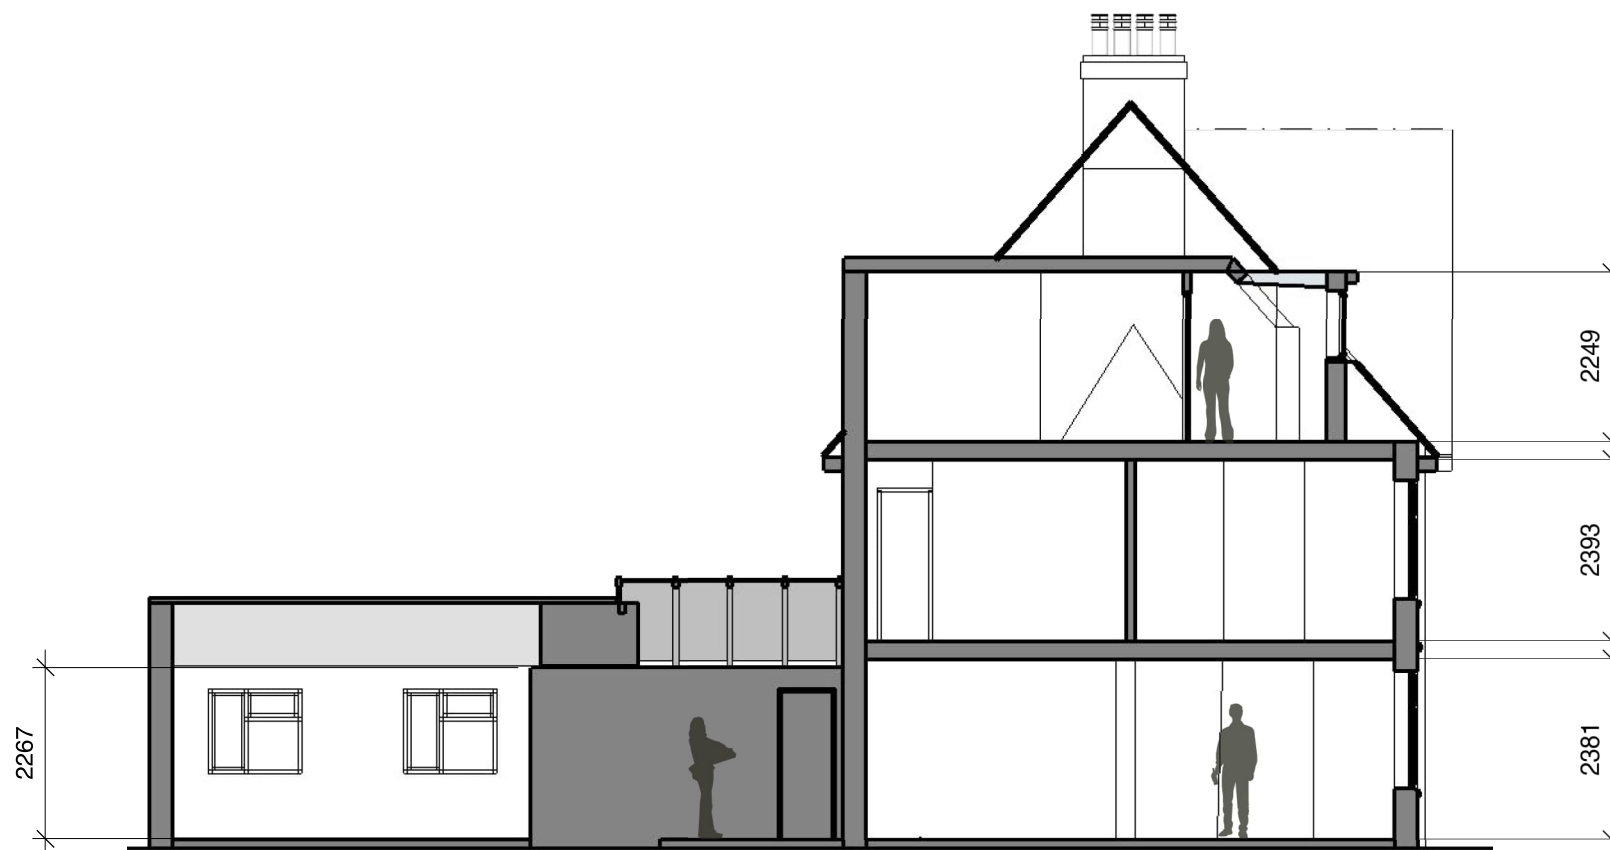
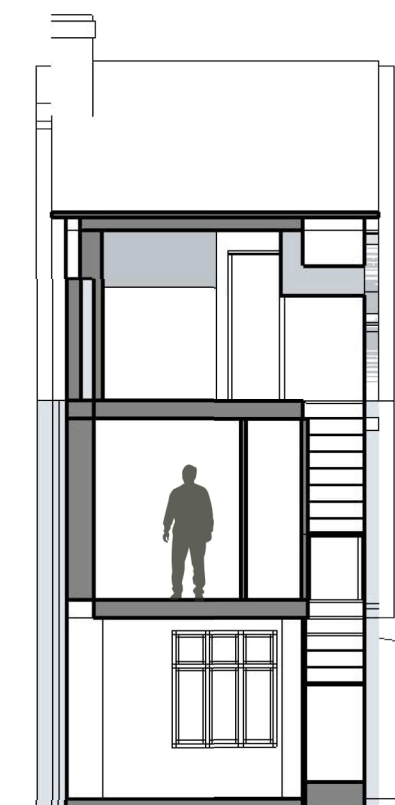


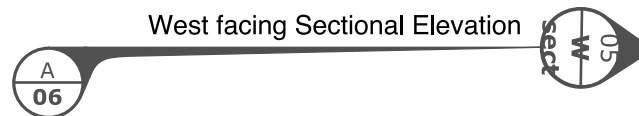

West facing Sectional Elevation

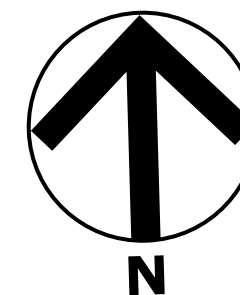

North facing Sectional Elevation

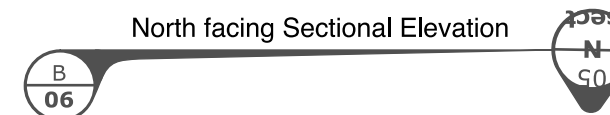

Scale 1:100 @ A3



Proposed Sections



Proposed extension at 5 Upper Green, Ickleford, SG5 3YG

13 St Brides Close, Milton Keynes
Bucks MK6 3EY

Tel: 01908 887572 Mob: 07778353203
email: chrispiggott@approdes.co.uk

REVISIONS

MM/DD/YY	REMARKS
1 ---/---/---	...
2 ---/---/---	...
3 ---/---/---	...
4 ---/---/---	...
5 ---/---/---	...

24042024
QR1c
06