



FRONT ELEVATION (north)

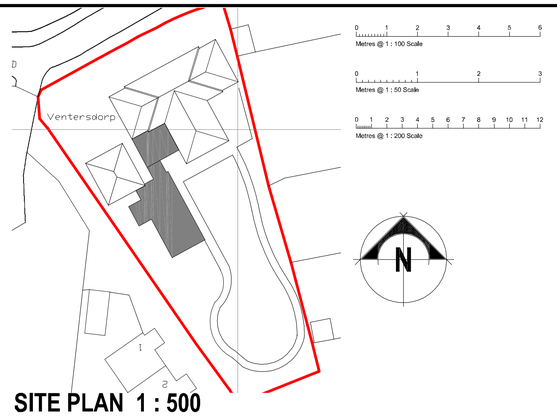


SITE PLAN 1 : 500

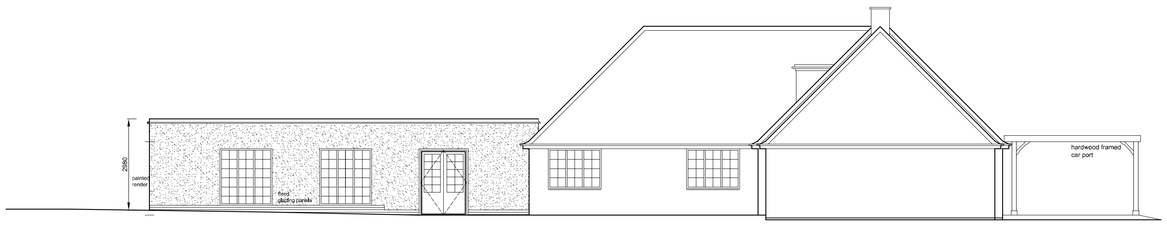


SIDE ELEVATION (east) Hydrotherapy pool




SIDE ELEVATION (east)

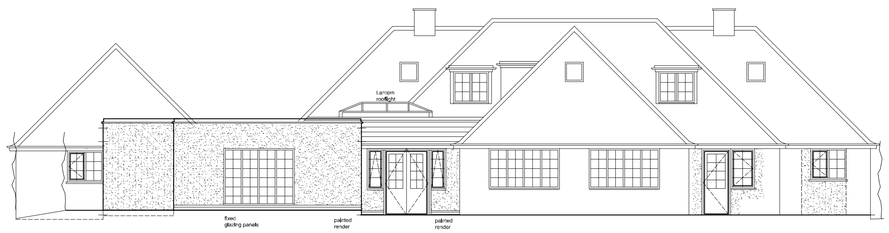

REAR ELEVATION (south)

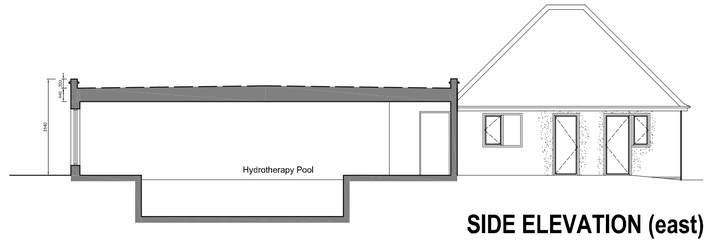


SIDE ELEVATION (east) Gararge

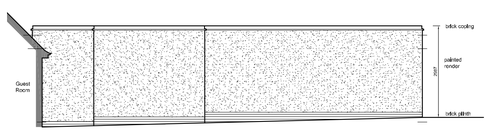


SIDE ELEVATION (west) Hydrotherapy pool



SIDE ELEVATION (west) Dining Room

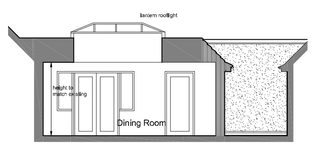

Section A - A
thro' Proposed Dining Room

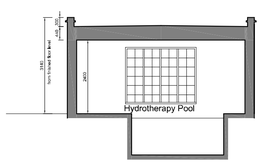

Section B - B
thro' Proposed Hydrotherapy Pool

Do not scale from these drawings.

The Contractor is responsible for checking all dimensions on site prior to commencement of the works. Any errors are to be reported to Wyvern Architects - Devizes Ltd. as soon as possible.

Any construction work carried out prior to receiving all necessary approvals for Planning and/or Building Regulations is entirely at the client's / householder's risk.

All building work is to be completed to the satisfaction of the Local Authority Building Control Officer and in accordance with current Building Regulations and as such, additional unforeseen building works may be required on site.

The Contractor shall inspect all adjoining properties - when applicable - which may be affected by the works prior to commencement and must report any defects to the owner.

The Contractor shall be entirely responsible for the security, strength and stability of the building during the course of the works.

Drawings produced for the purpose of obtaining Building Regulation Approval do not constitute full working drawings.

All drawings are the copyright of Wyvern Architects - Devizes Ltd. This drawing may not be copied by any third parties without prior permission.

Ordnance Survey maps reproduced with the sanction of the Controller of HM Stationery Office. Crown Copyright reserved.

Rev	Notes	Date
C	Elevations revised for repositioned pool	July 2018
B	Elevations updated	July 2018
A	Sections added	Feb 2018

Partnership LLP
Wyvern

HEAD OFFICE:
Wyvern Partnership LLP
10 Long Street, Devizes,
Wiltshire, SN10 1NL

T: 01380 723532

CHESHIRE OFFICE:
Wyvern Partnership LLP
101 The Courtyard, Radway Green Business Centre
Crewe, Cheshire, CW2 5PR

T: 01270 872122 **E:** alan@wyvernpartnership.co.uk

Client
Jesse Udu

Project
**Ventersdorp,
Barrington Road,
Letchworth Garden City,
SG6 3TH.**

Drawing
Proposed Elevations

Project No.	Dwg No.	Drawn By
12820A	03C	GP
Date: Jan 2018	Scale: 1 : 100 @ A1	

Registered Office
Registered in England
Registration No. 4807306

Directors:
Michael V Valentine
Thomas M Wathurs
Steven B Woodley
Alan A Wiltshirley