Knebworth House: Watchman's Tower Repair and Refurbishment

Design and Access Statement


Appendix B

Old Knebworth Conservation Area

OLD KNEBWORTH

CONSERVATION AREA

27 SEPTEMBER 2011

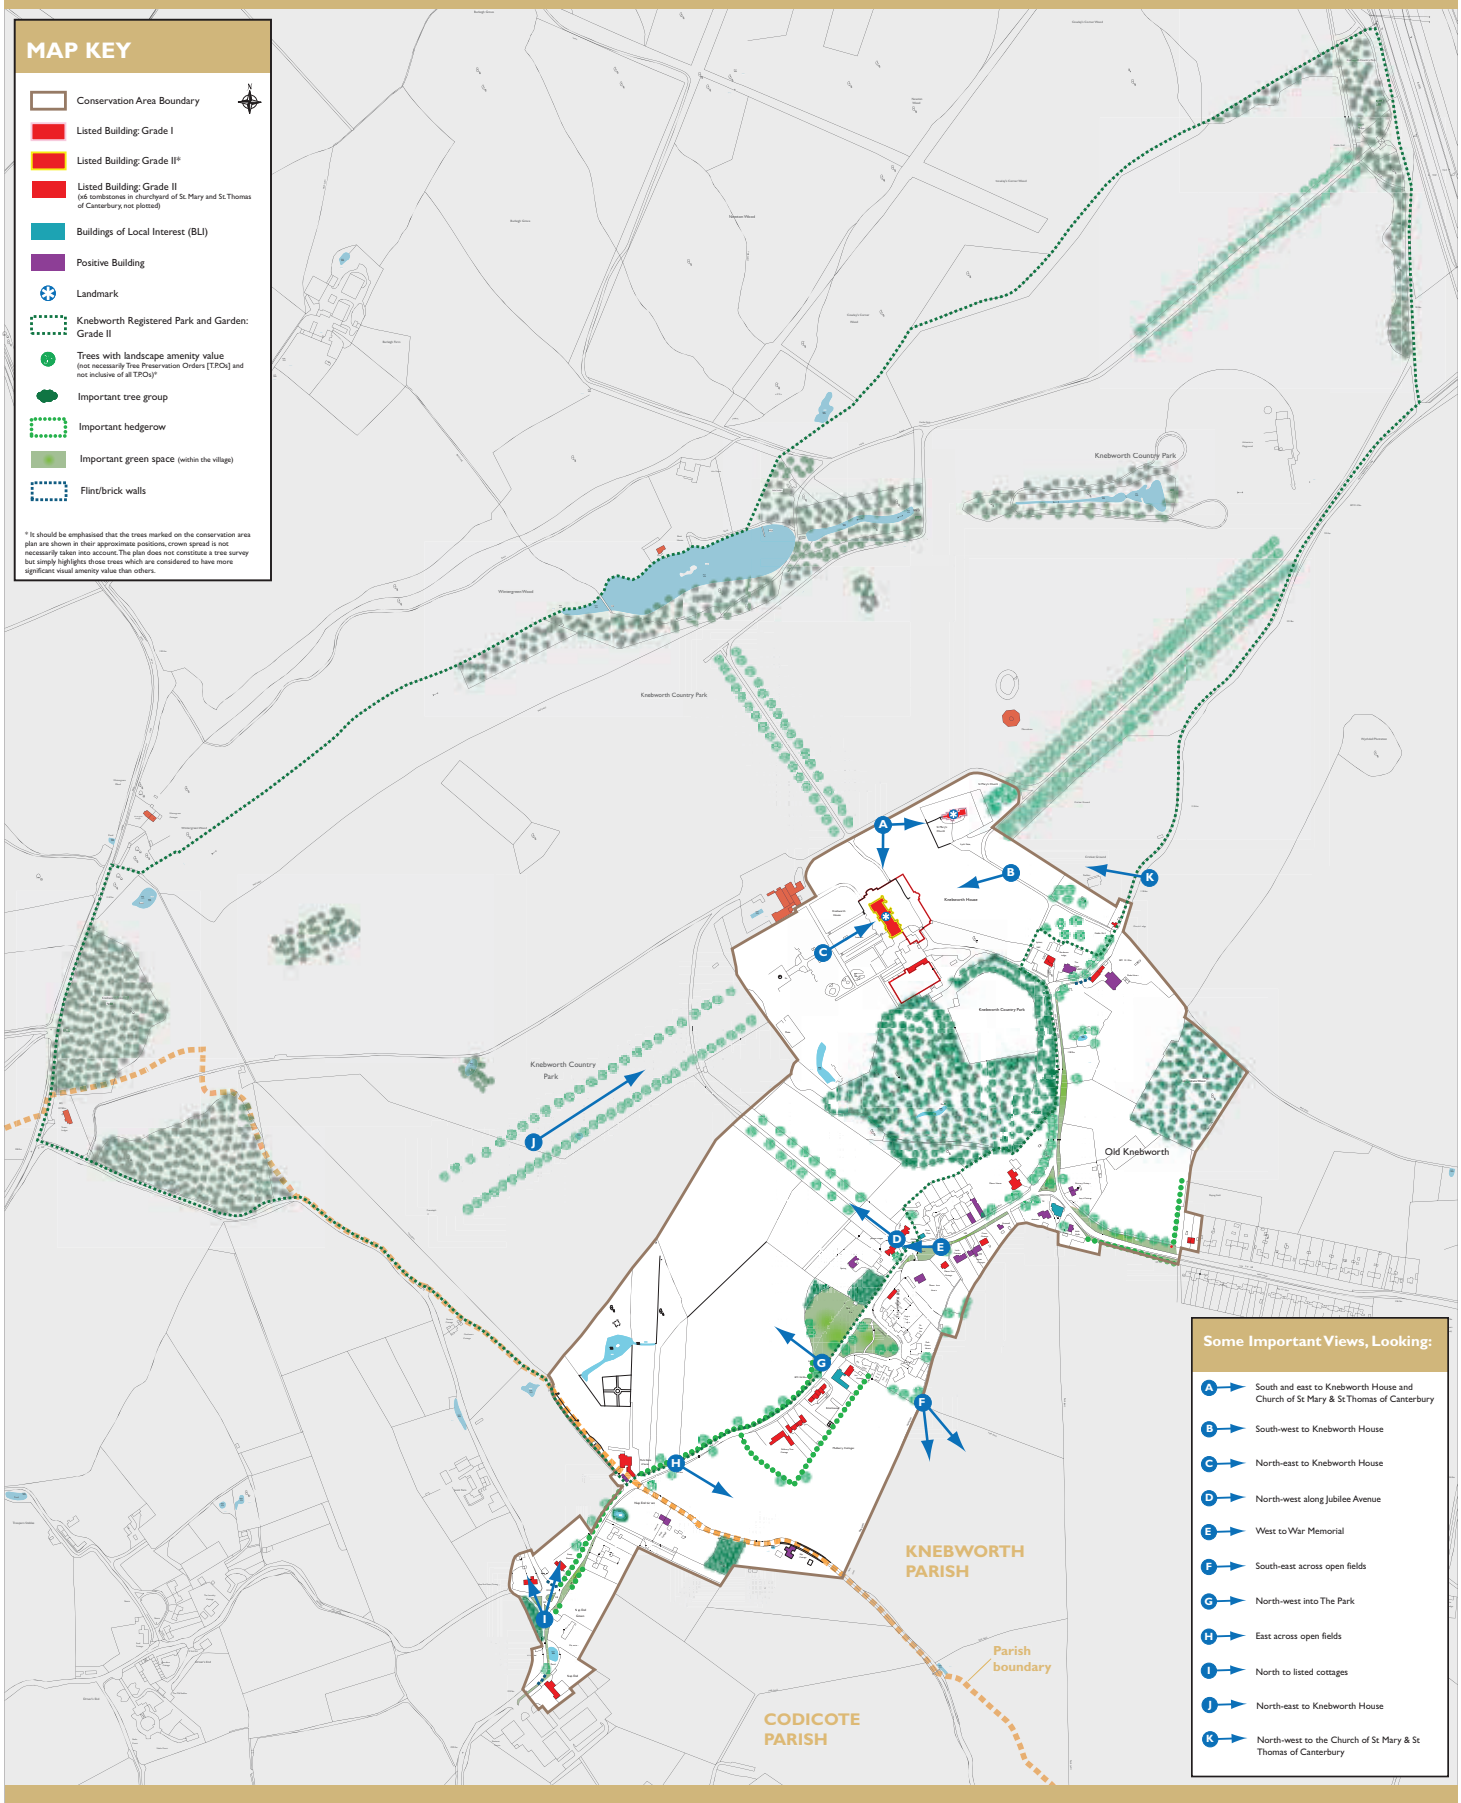

This map is reproduced from Ordnance Survey material with the permission of Ordnance Survey on behalf of the Controller of Her Majesty's Stationery Office © Crown copyright. Unauthorised reproduction infringes Crown copyright and may lead to prosecution or civil proceedings. (100018622) (2011).

Not to Scale