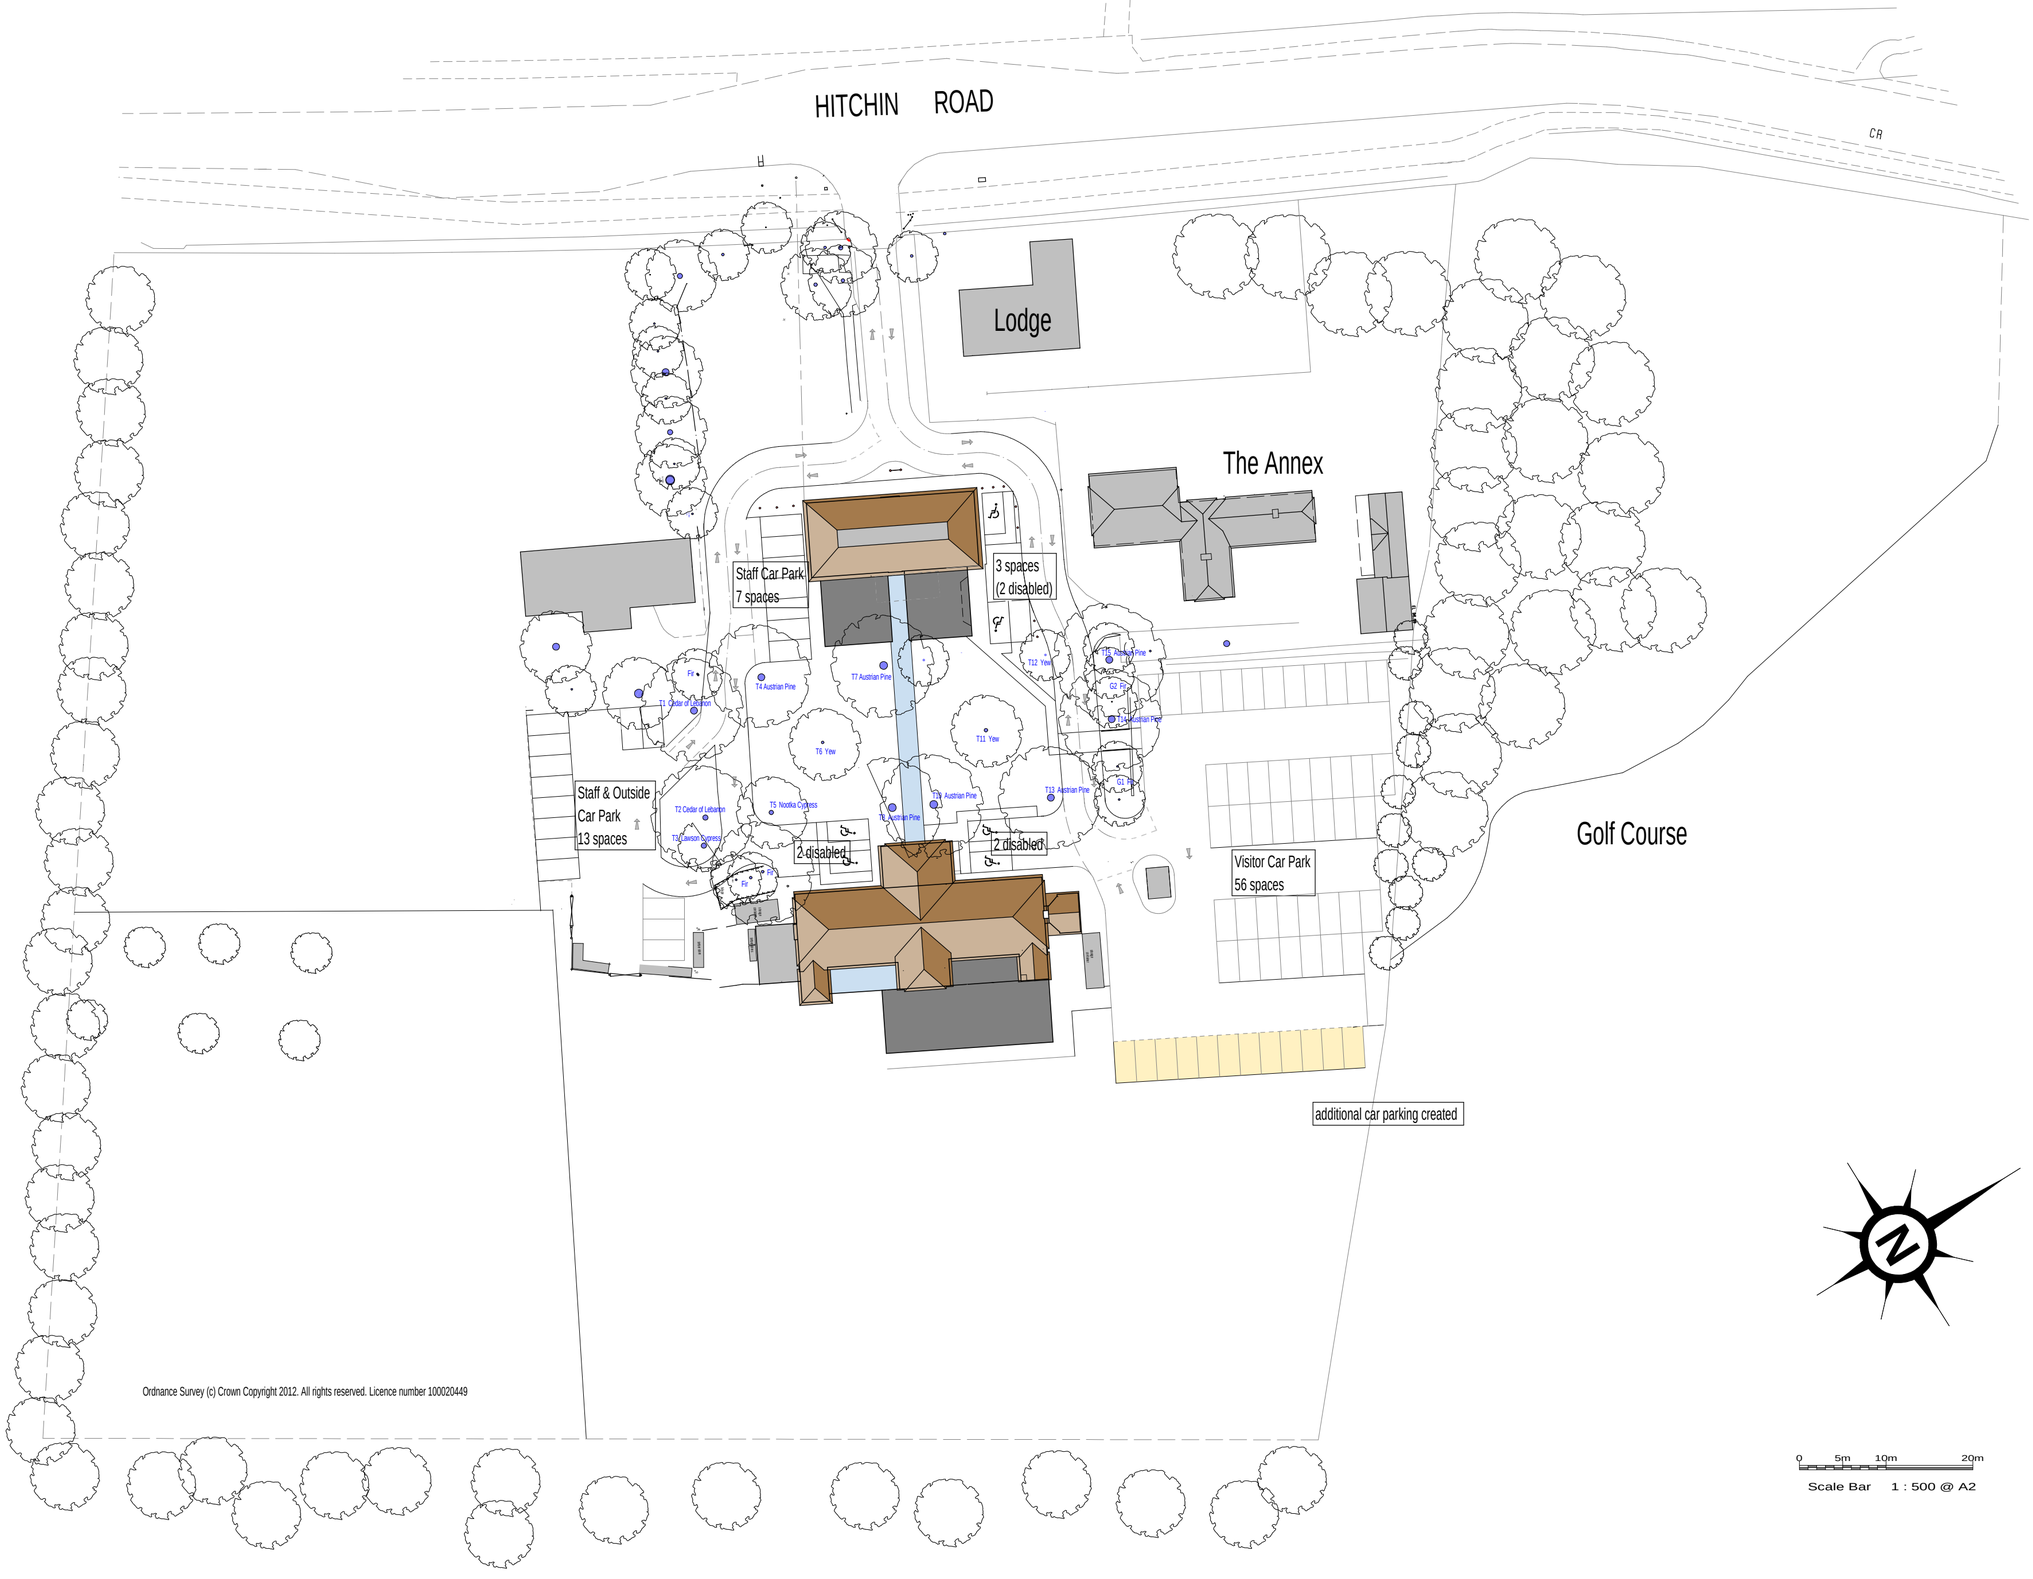

Ordnance Survey (c) Crown Copyright 2012. All rights reserved. Licence number 100020449

Paul J Elliott
Architectural Services
4a Wenny Road Chatteris Cambs PE16 6UT
01354 69248 / 07837 990724
p.jelliott@btopenworld.com

A2

A B C

scale: 1:500

date: MARCH 2018

drwg. no: 17034-24

property: Rosehill Hospital
Hitchin Road
Letchworth Garden City
Herts SG6 3NA

clients:

title: Proposed Site Plan