


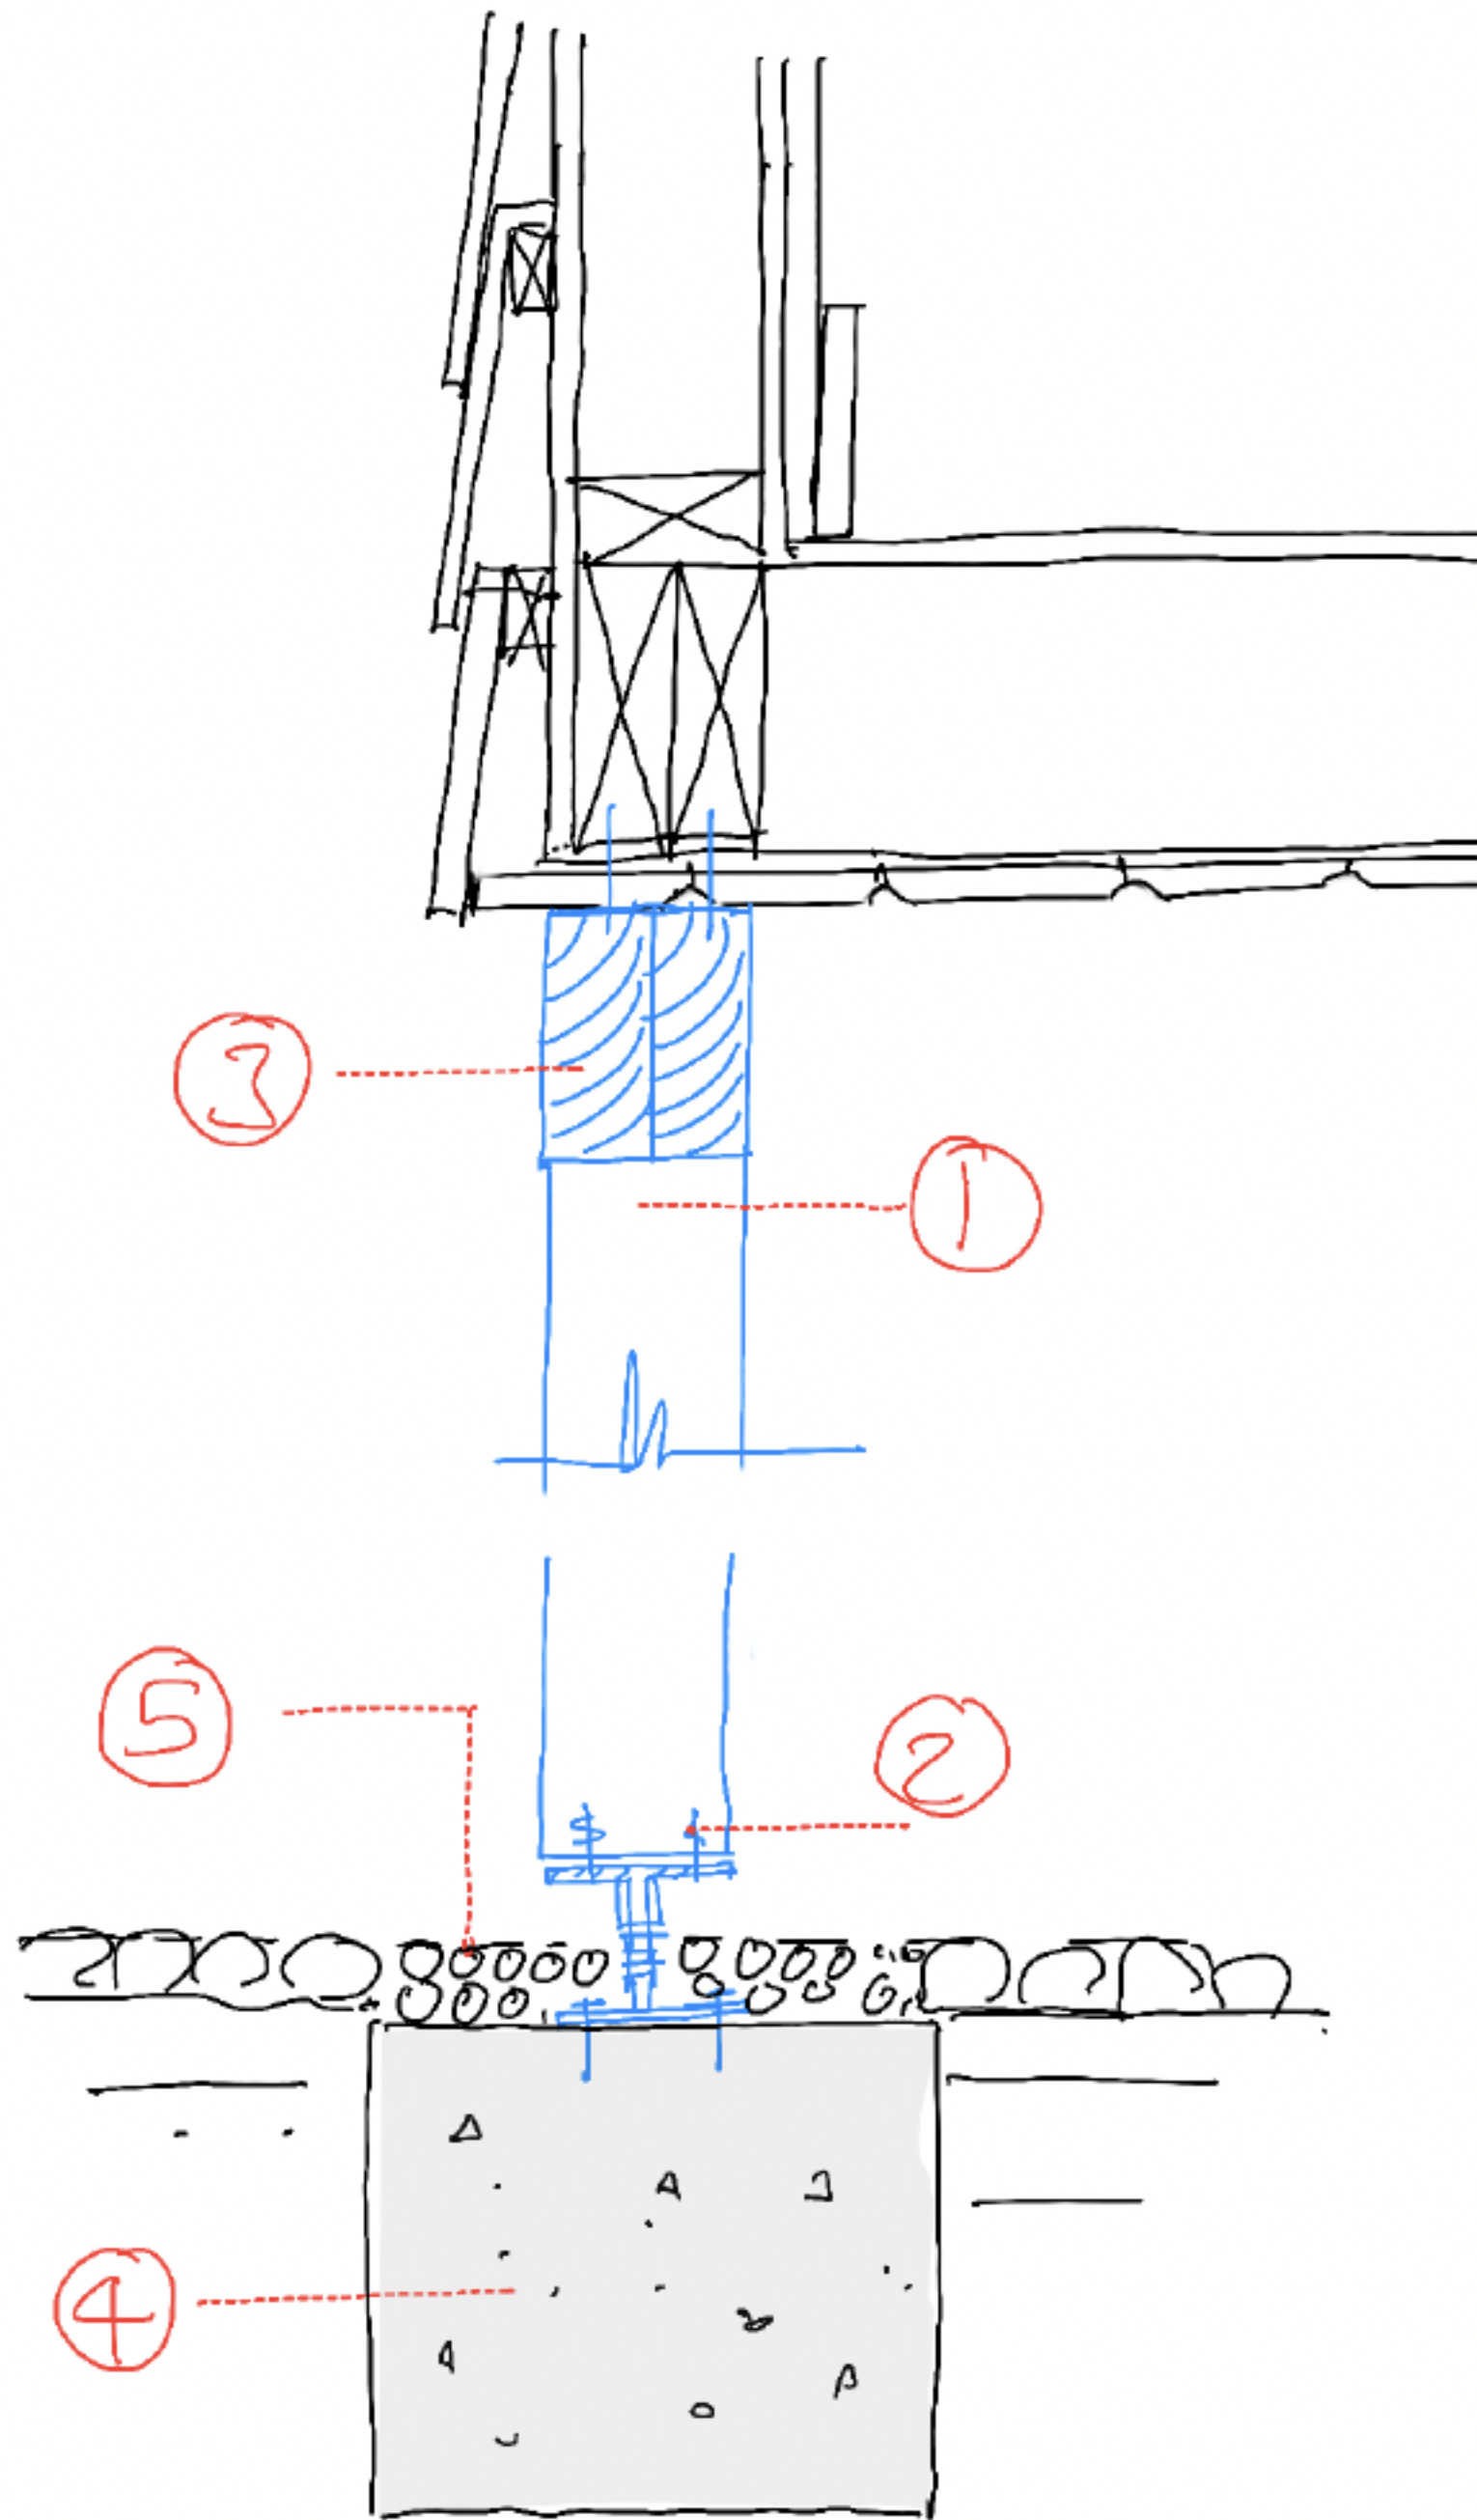

Canopy Post detail

- ① 100x100 TREATED SW POSTS WITH GREEN PAINT FINISH
- ② COUPLER STAINLESS STEEL ADJUSTABLE COLUMN BASE PLATES
- ③ 100x150 OR 2x 50x150mm COACH BOLTED BEAMS TO U/S of EXISTING BAY
- ④ 450x450mm CONCRETE BASES CAREFULLY FORMED FROM EXISTING FLINT AND CONCRETE PLATT.
- ⑤ FILL VIDS WITH PEBB