




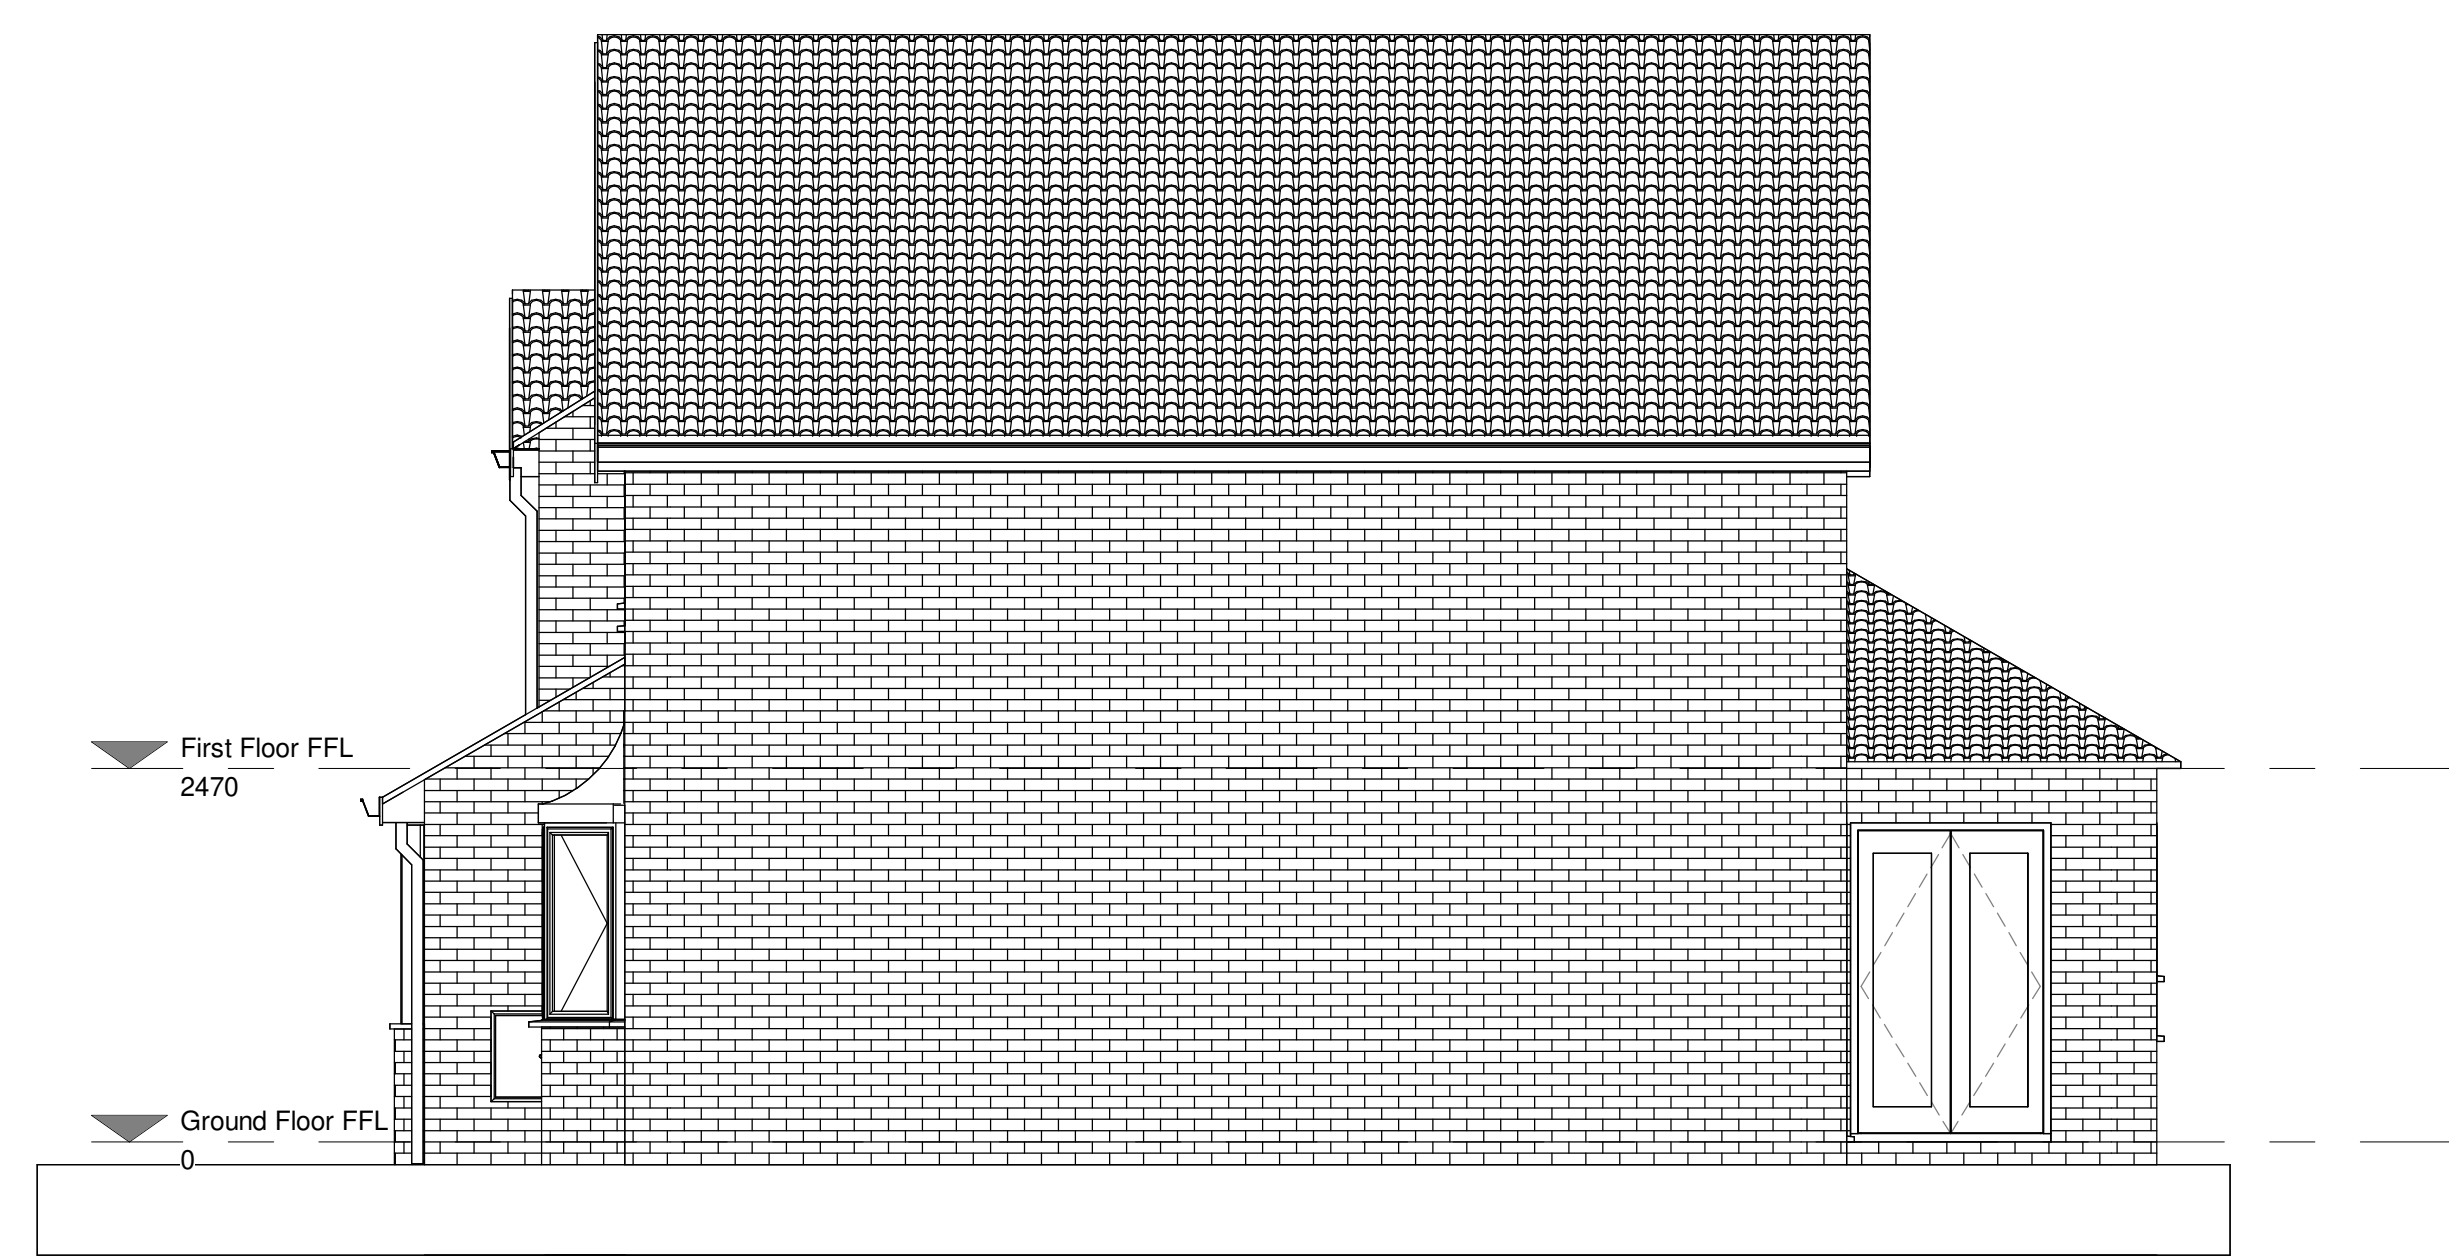


Proposed North East Elevation
1 : 50

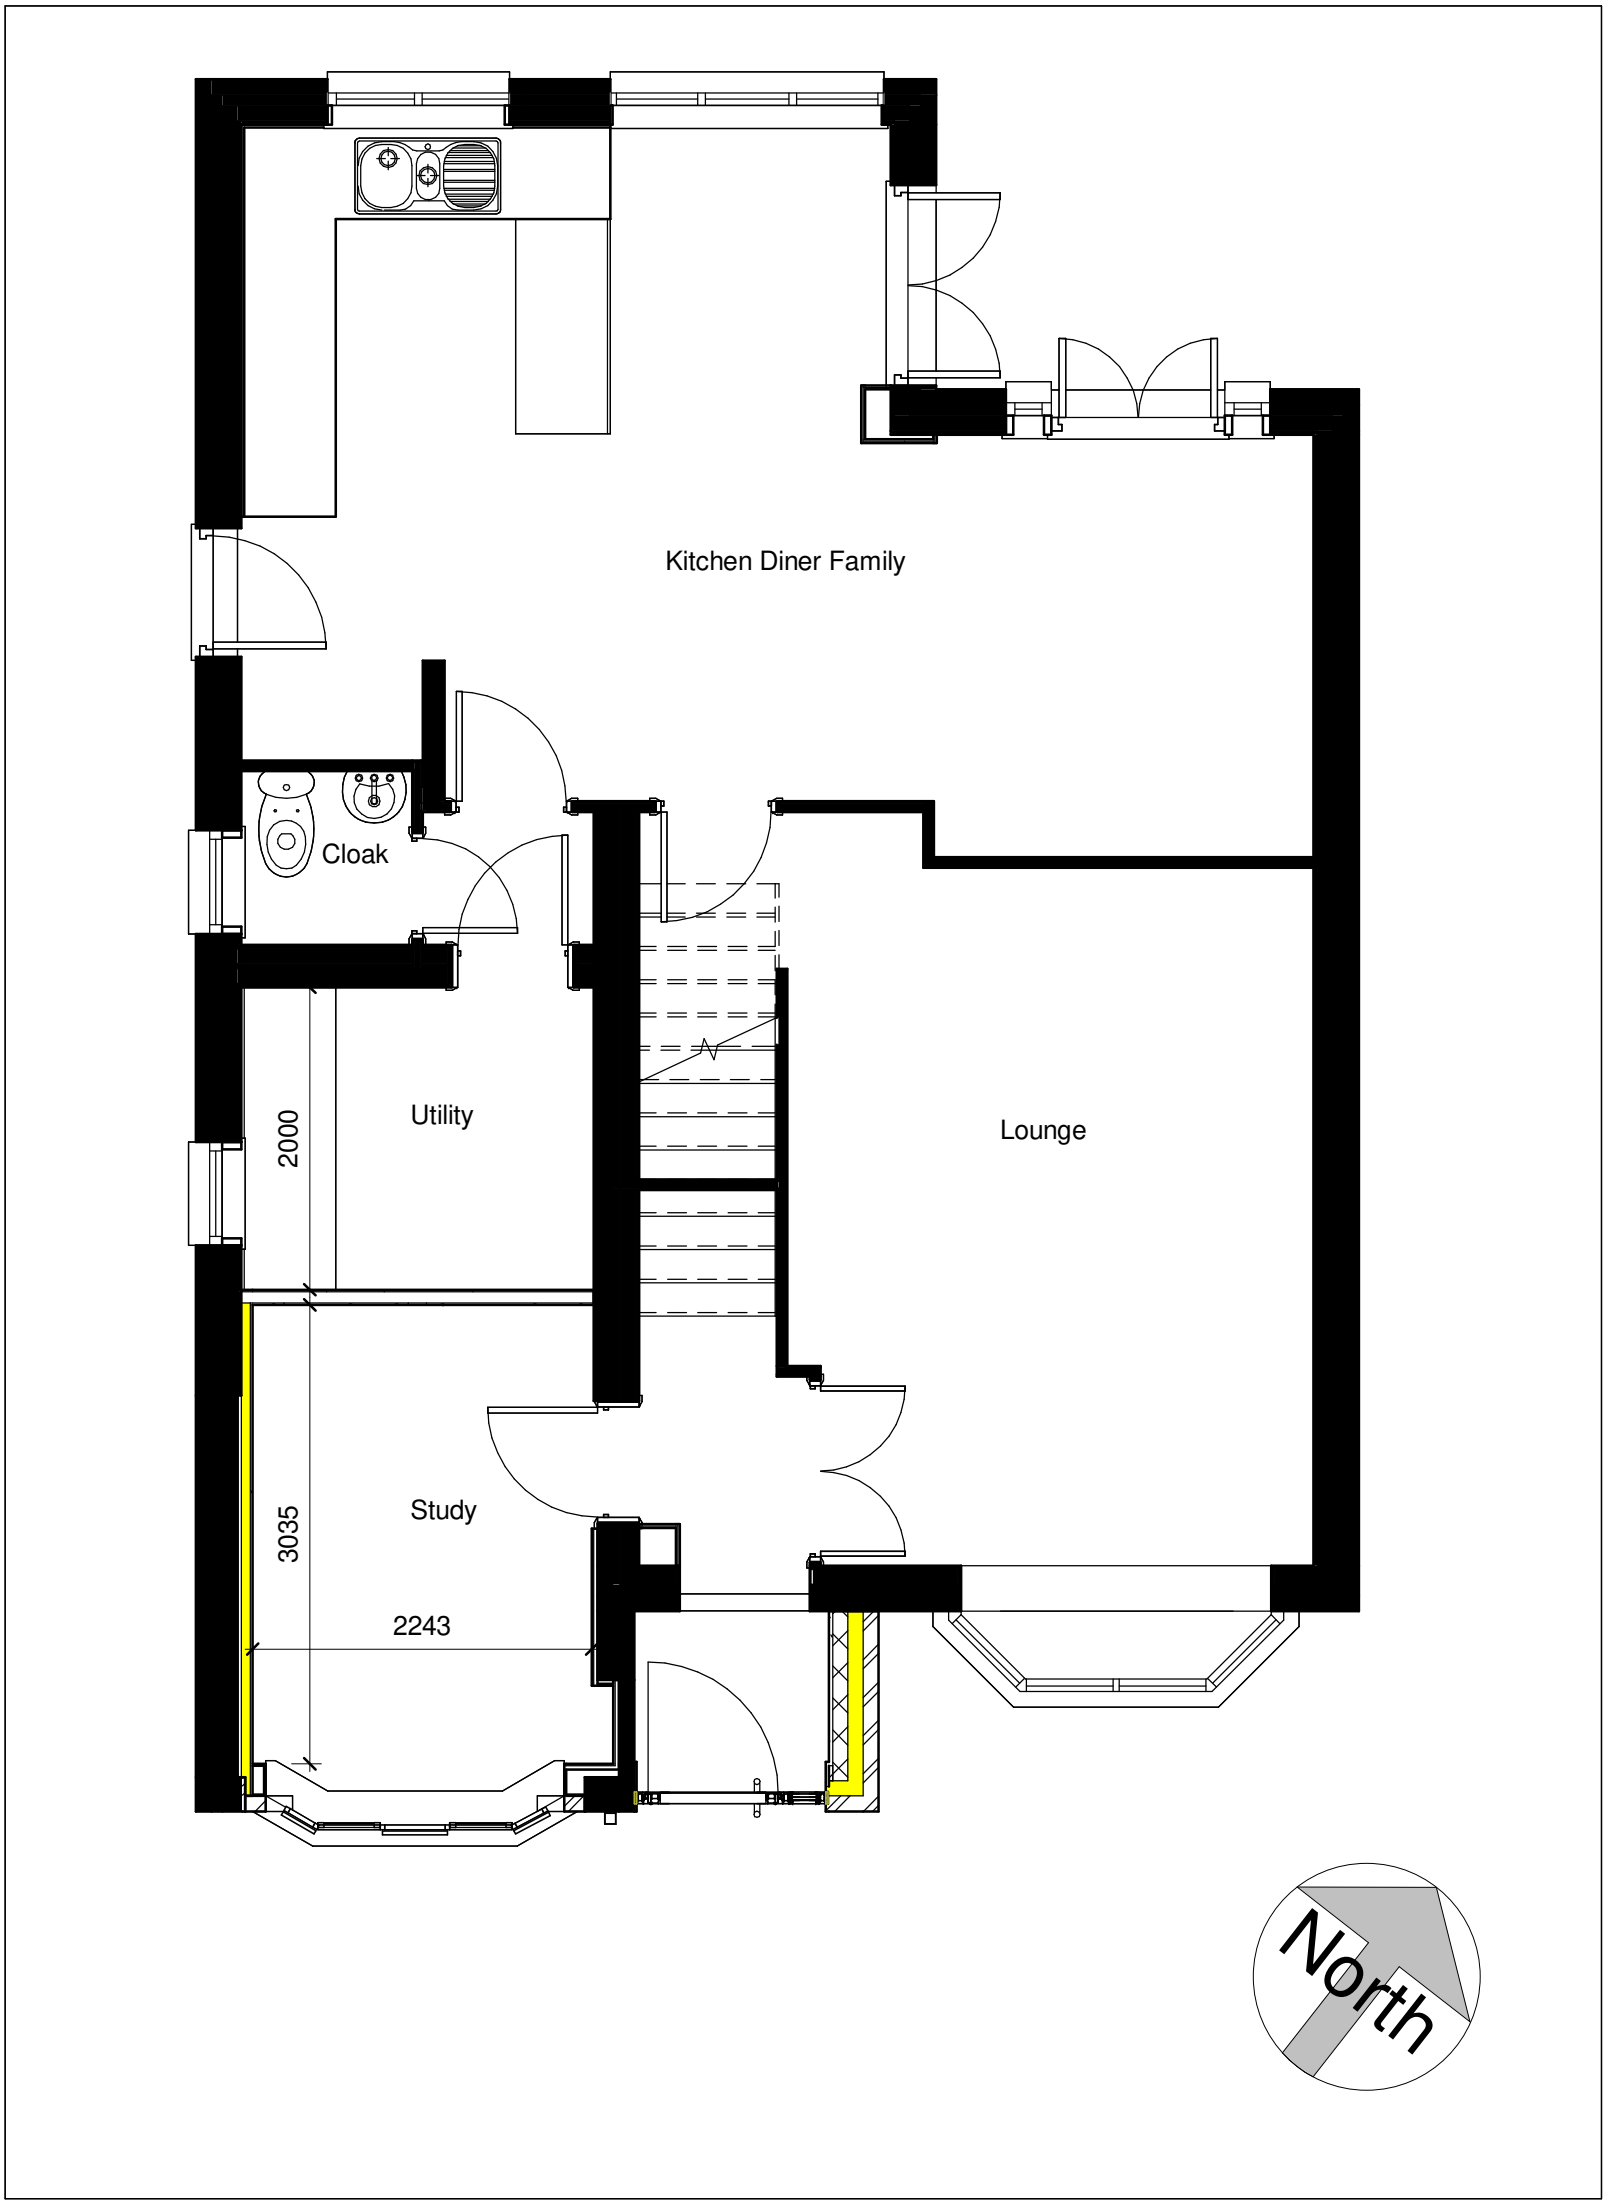

Ground Floor Proposed GA Plan
1 : 50

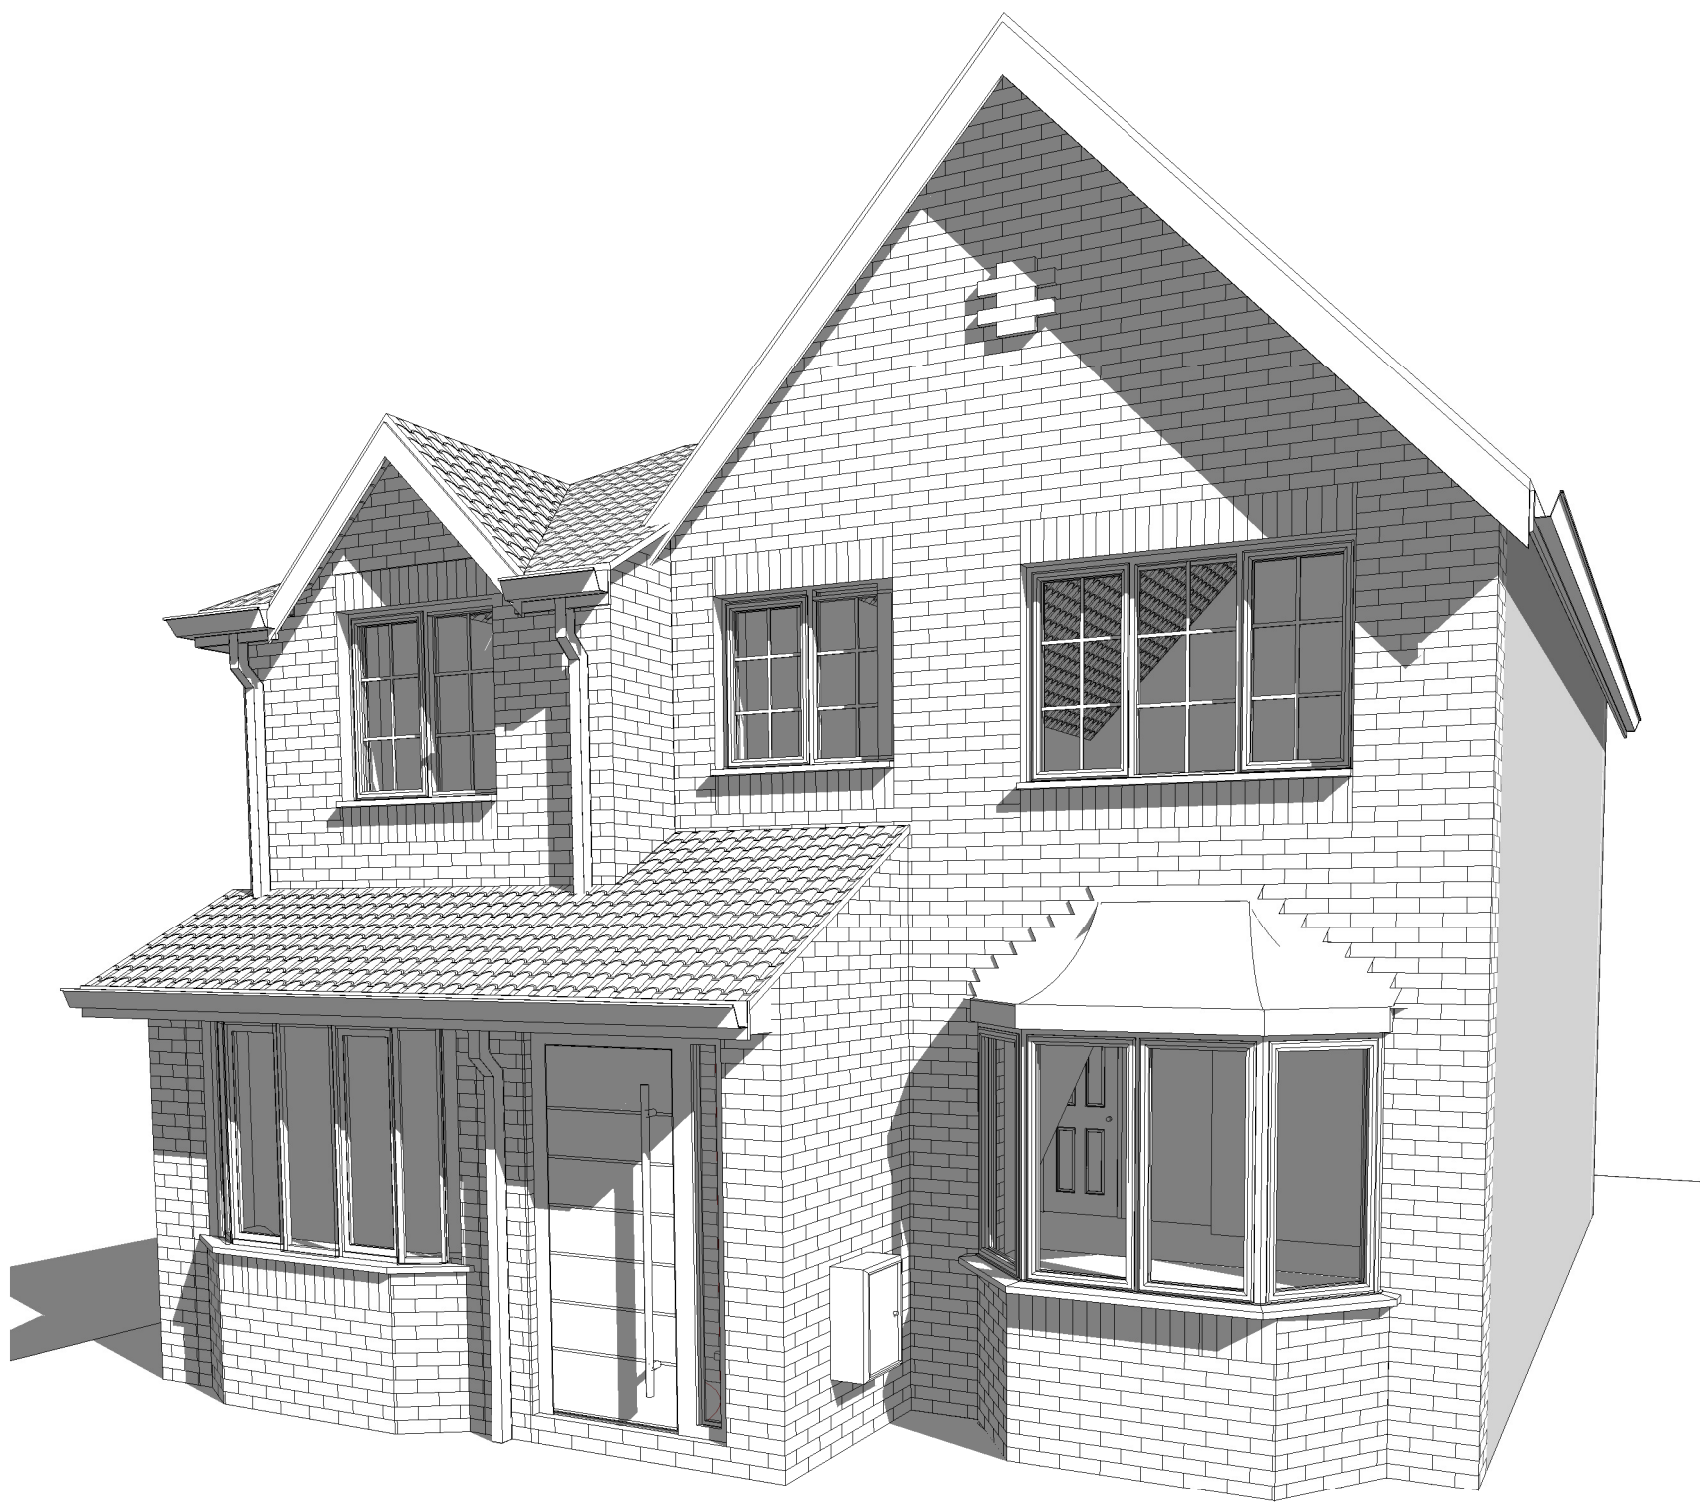

Proposed Perspective

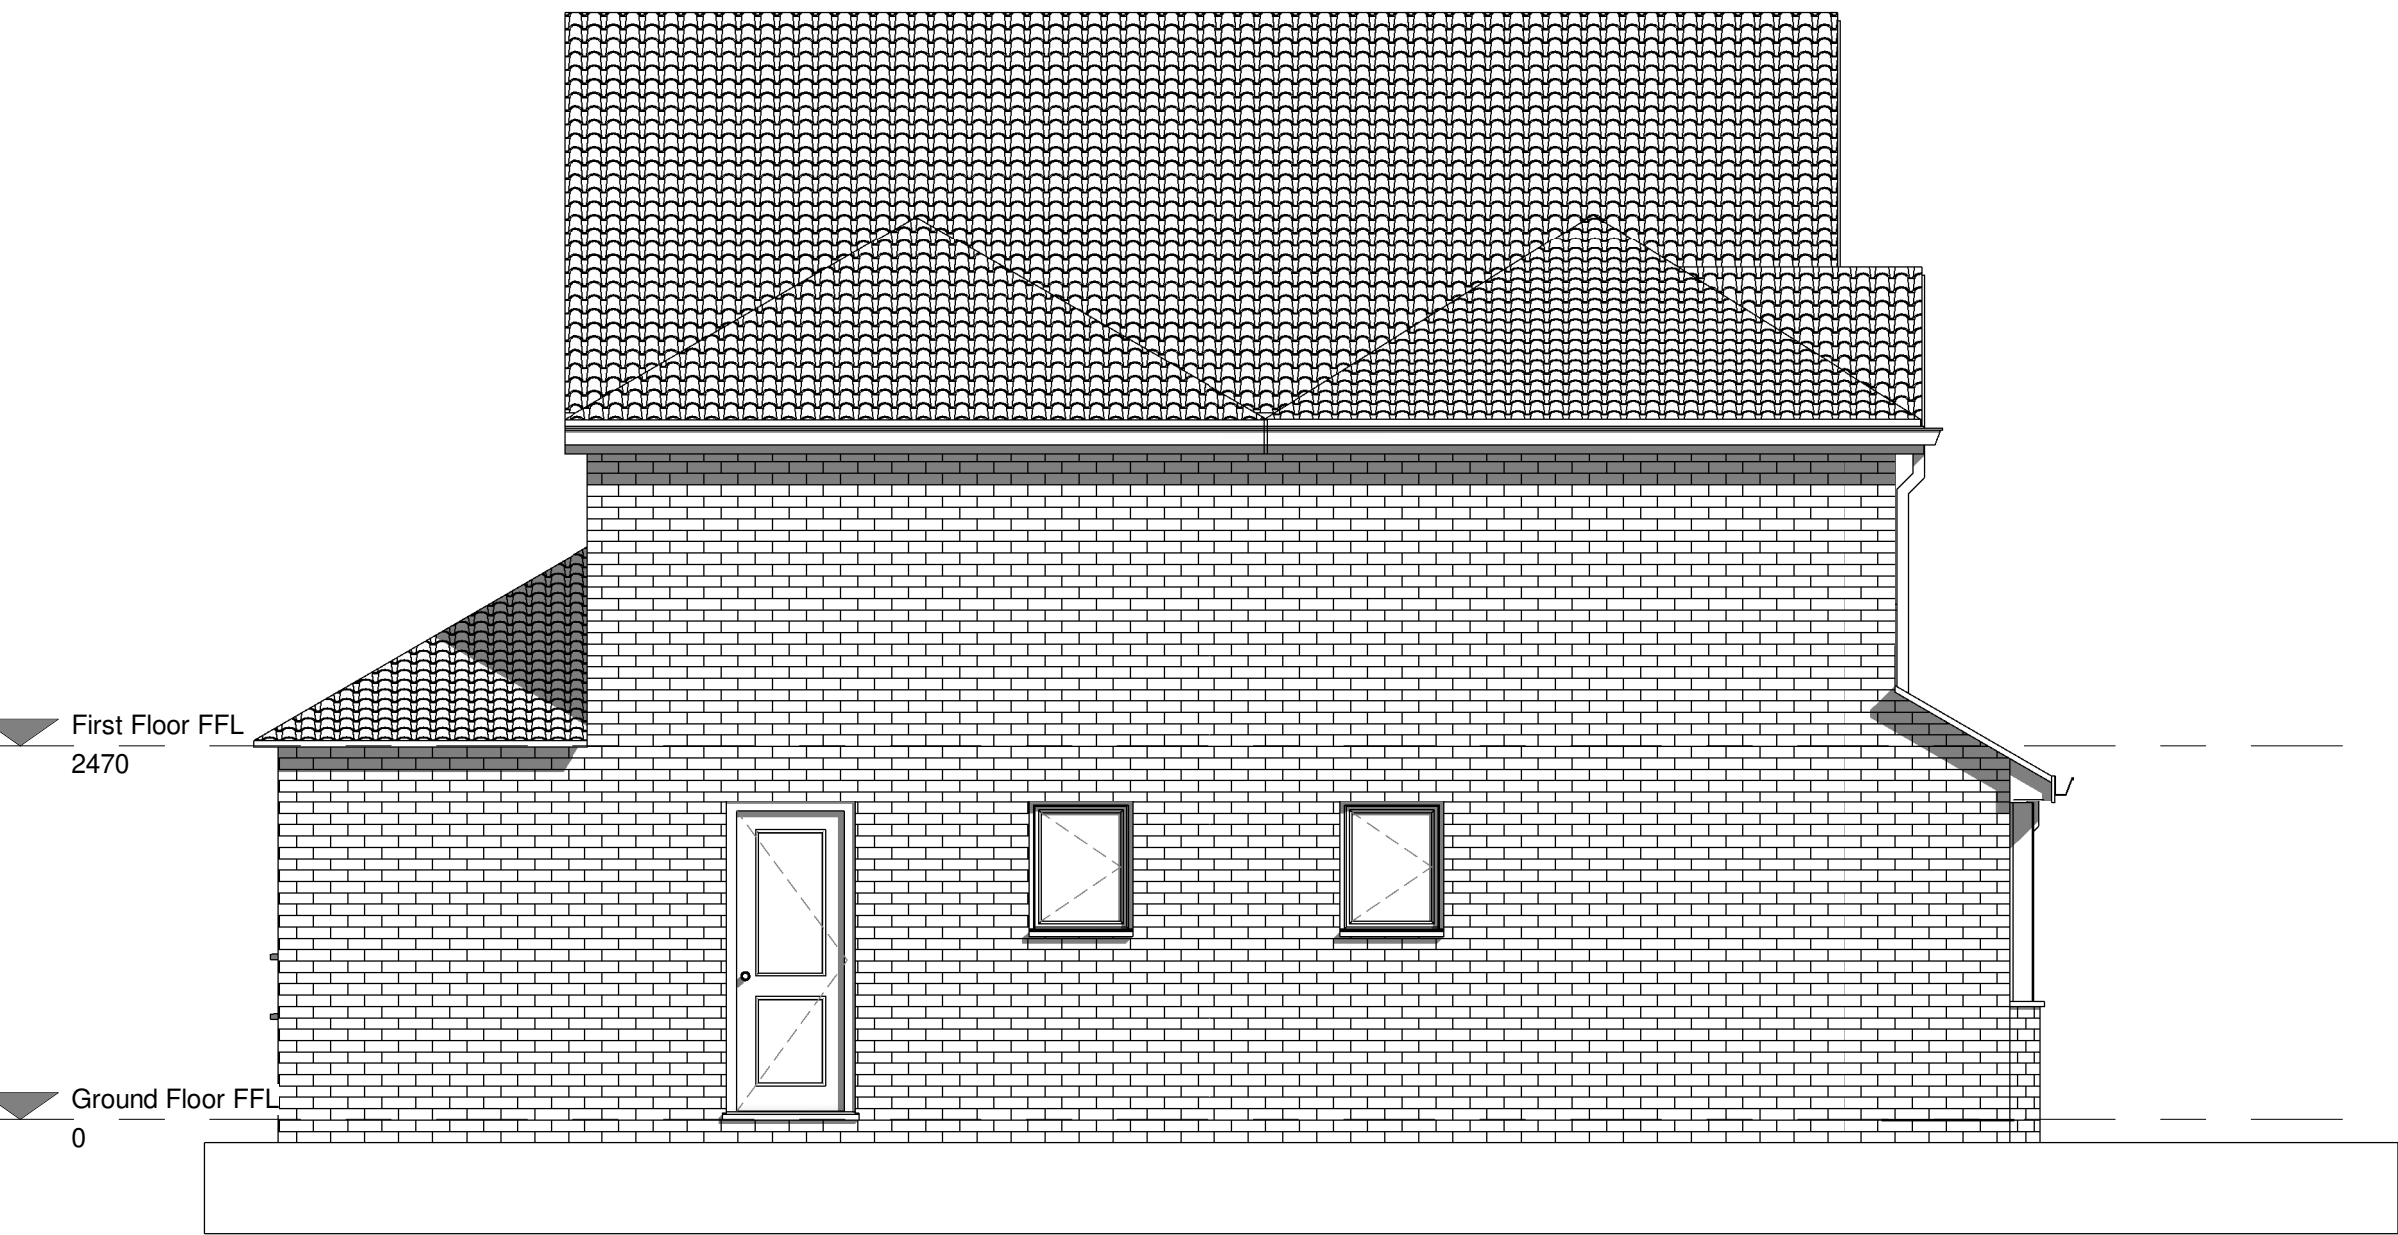

Proposed South West Elevation
1 : 50



Proposed South East Elevation
1 : 50

