


RevNo	Revision note	Date	Signature	Checked
-------	---------------	------	-----------	---------

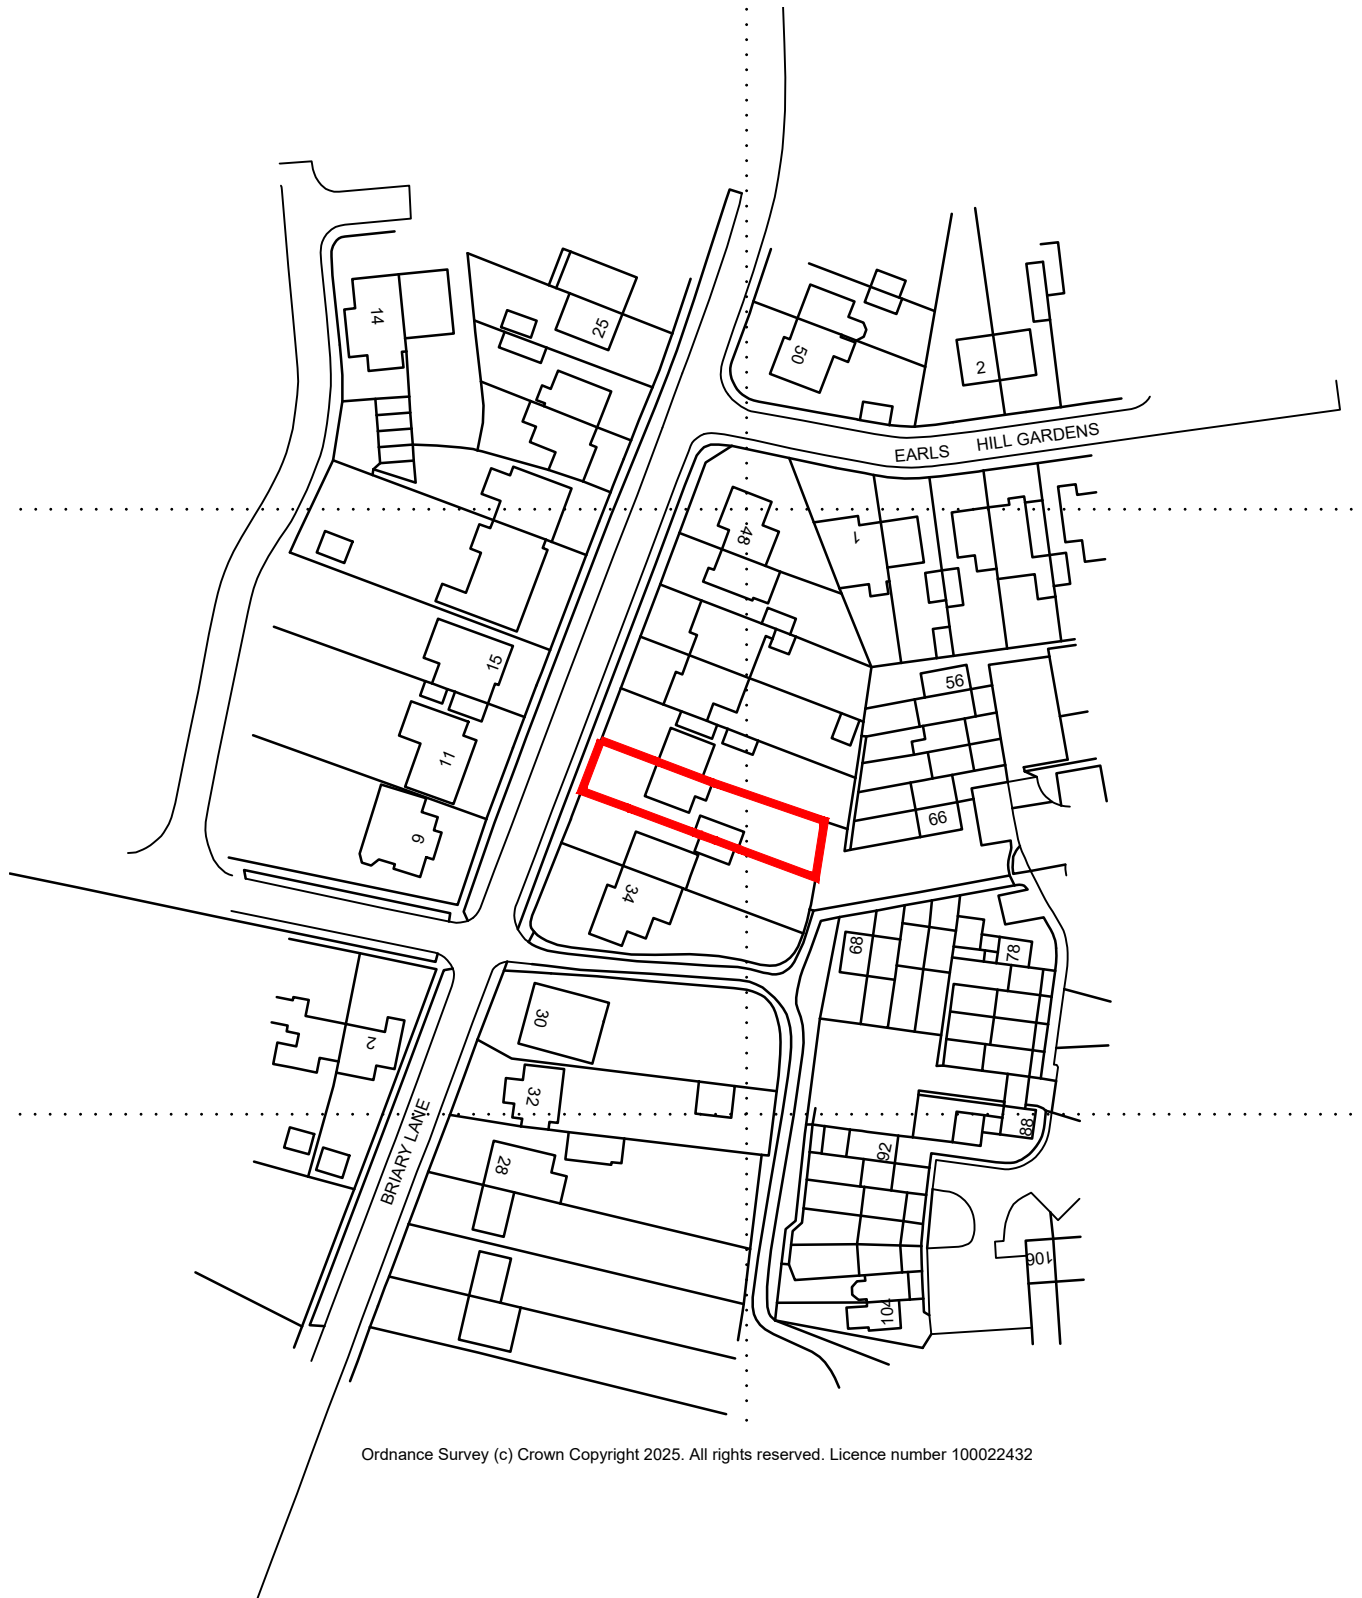

Ordnance Survey (c) Crown Copyright 2025. All rights reserved. Licence number 100022432

David Osborn Architect BA (Hons) Dip Arch
10 Bourn Bridge Road
Little Abington
Cambridge
CB21 6BJ
Telephone: (01223) 892172 Mobile: 07912 209234
www.davidosbornarchitect.co.uk



**38 Briary Lane
Royston**

Location Plan

Job No. **1438/P01**

Designed by DO	Checked by	Approved by - date	Filename 1438/38BL	Date Apr' 2025	Scale 1:1250@A4
-------------------	------------	--------------------	-----------------------	-------------------	--------------------