


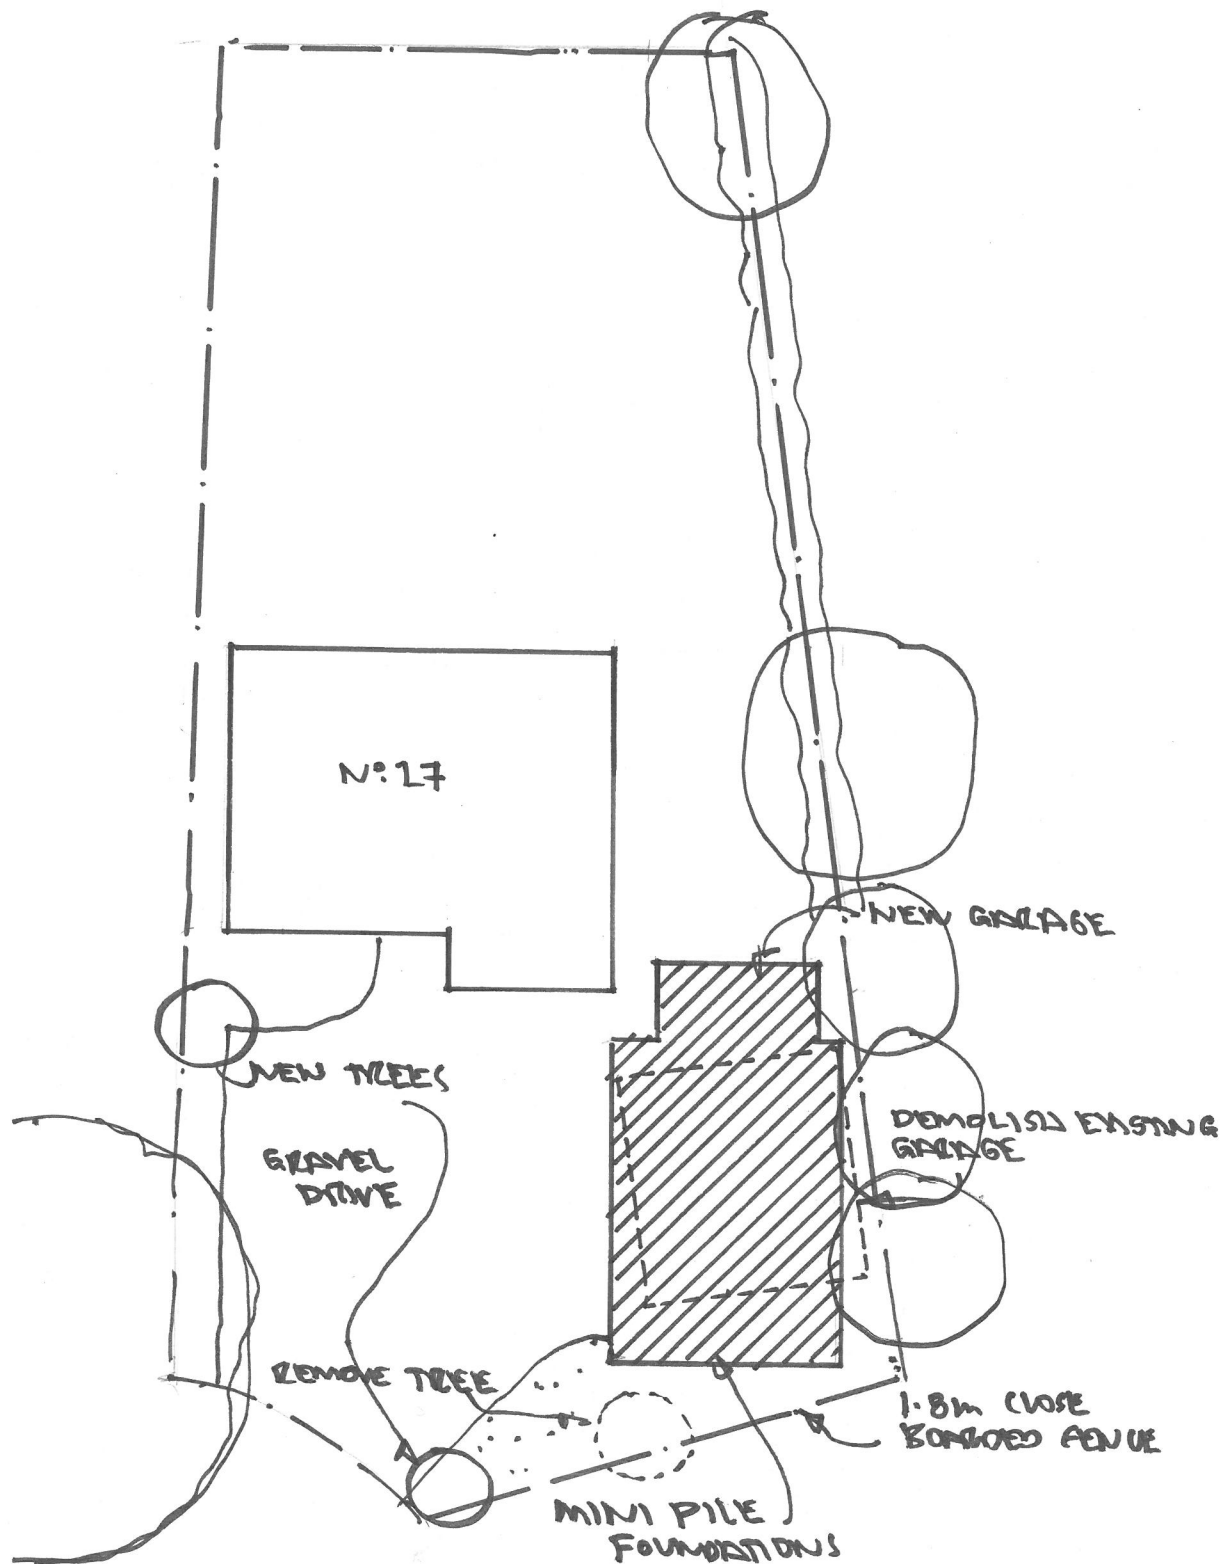

27 BEECH WAY BLACKMORE END
WHEATTHORPE
PROPOSED BLOCK PLAN 1:200