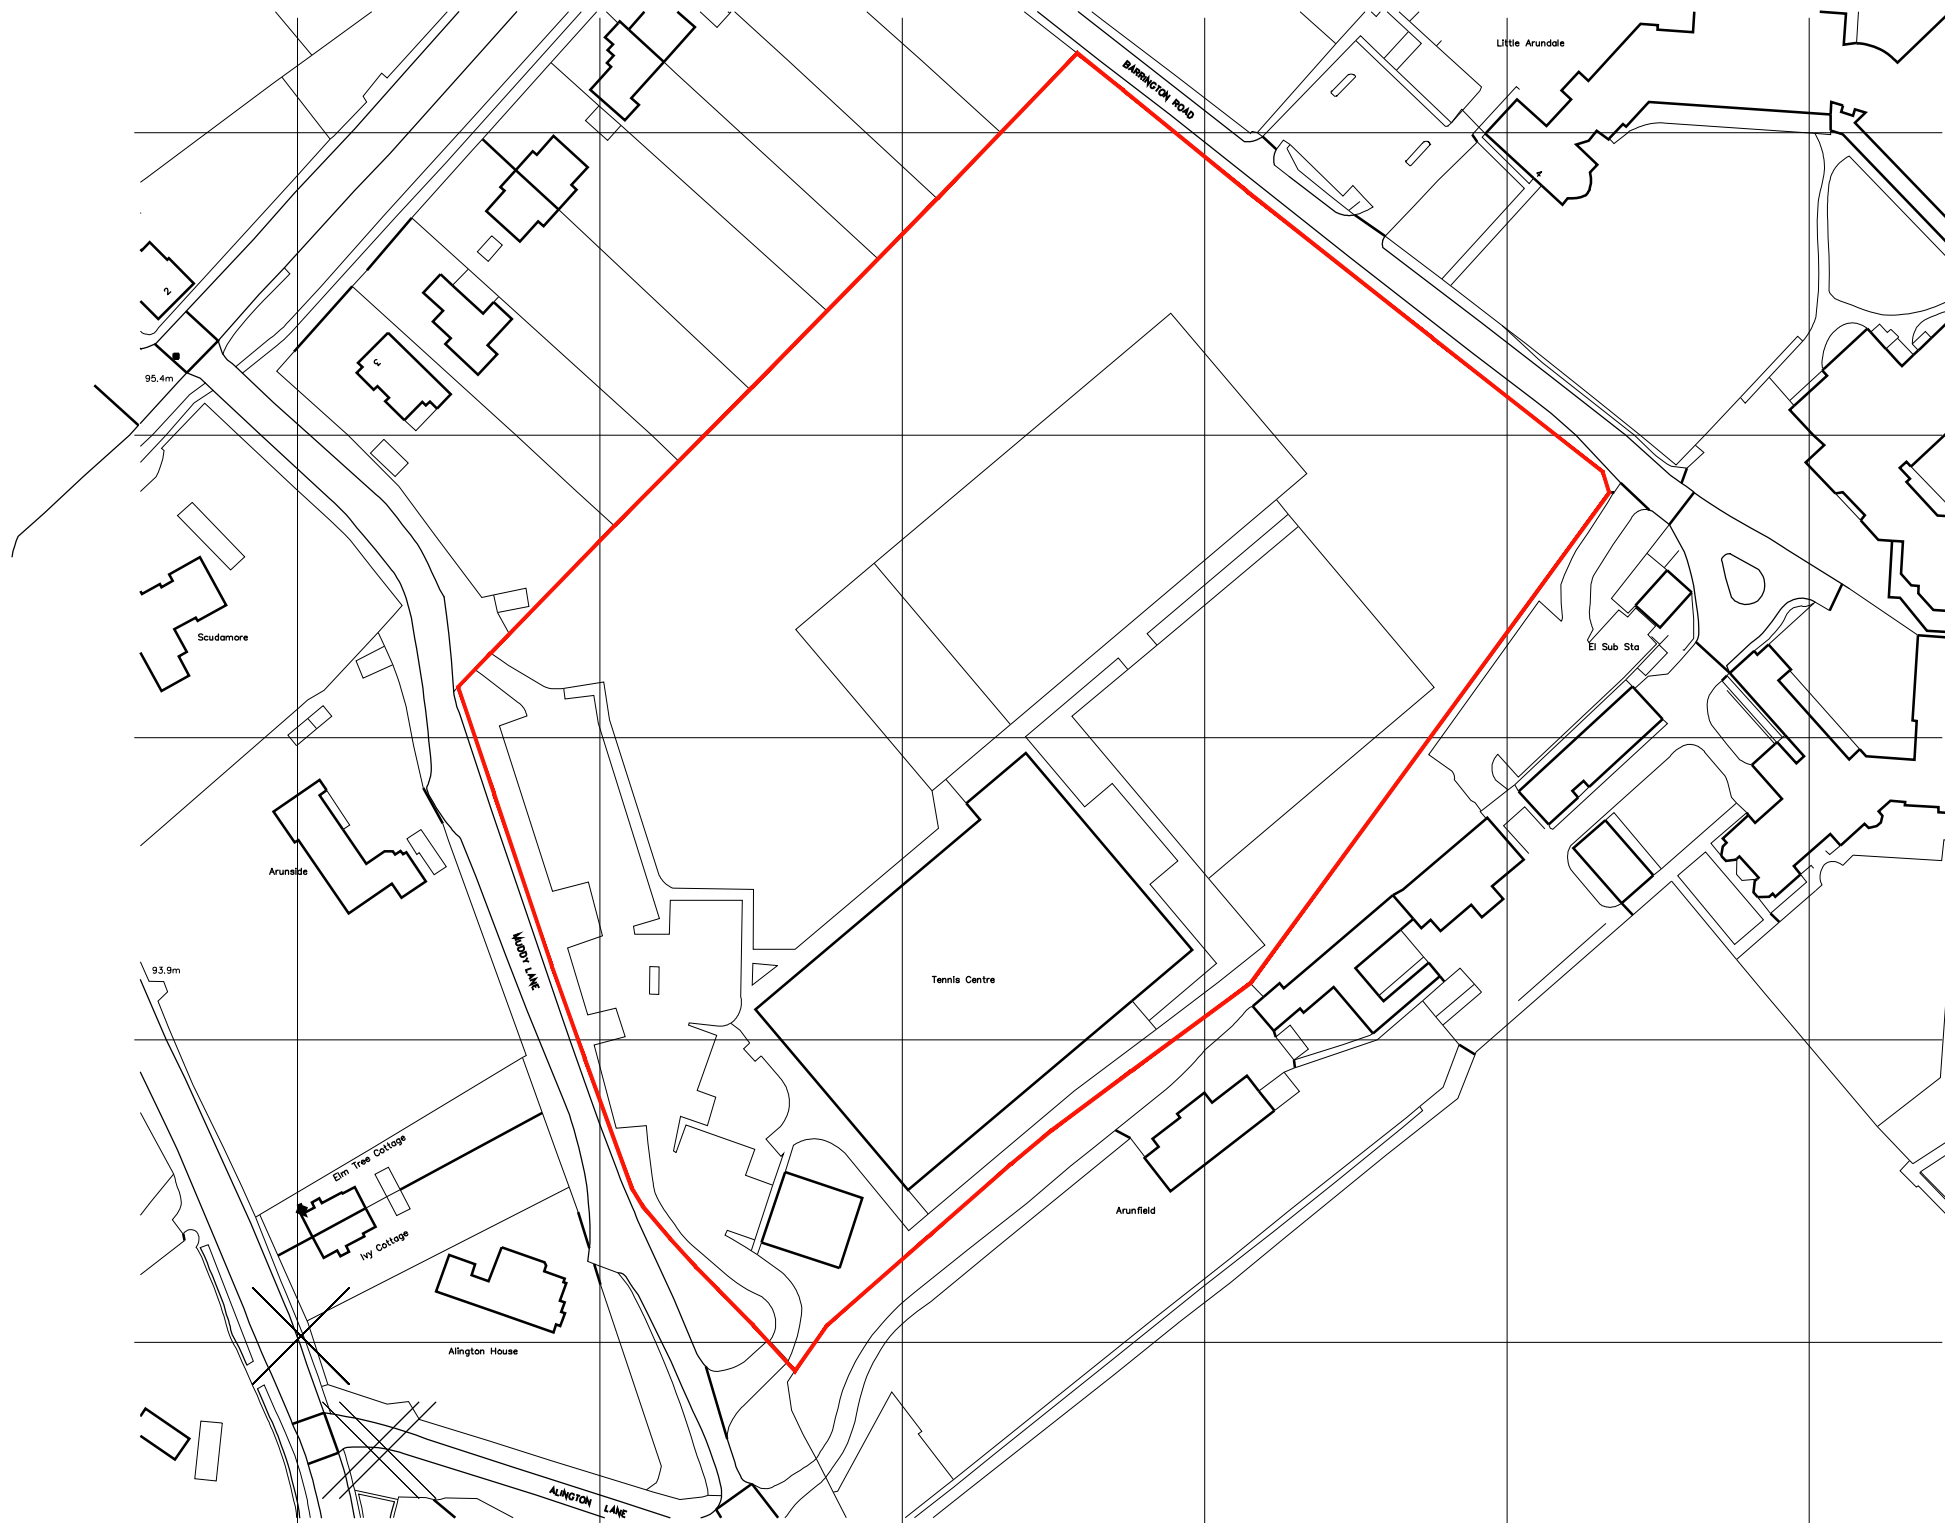


Ordnance Survey (c) Crown Copyright 2014. All rights reserved. Licence number 100022432

anderson wilde & harris

CHARTERED SURVEYORS & ARCHITECTURAL SERVICES
12 Dorrington Street, London, EC1N 7TB
Tel: +44 (0) 20 7061 1100
Fax: +44 (0) 20 7061 1101
e-mail: enquiries@surveyors-valuers.com
www.surveyorsvaluers.co.uk

Project LEICHWORTH TENNIS CLUB			
Job Title EXTENSION			
Drawing Title LOCATION PLAN			
Date 10.8.14	Drawn KA	Checked CM	Scale 1:1250 @ A3
Drg. No. PL 01			Rev _

*	*	AS BUILT DRAWING	*	*
Rev	Date		Drawn	Checked