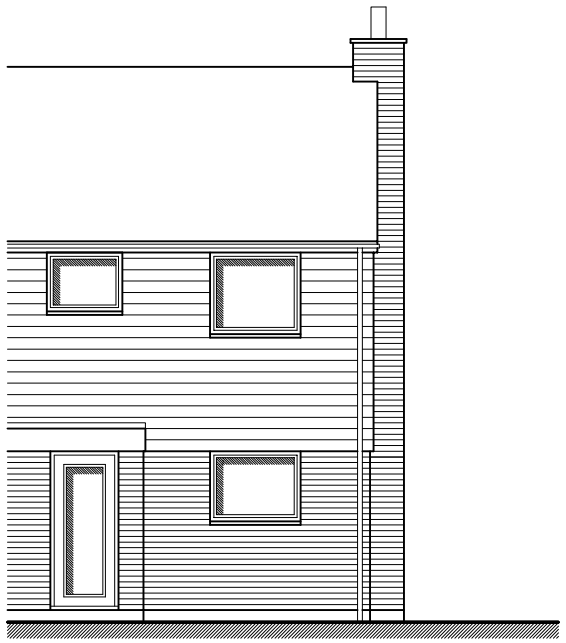

Front Elevation - scale 1:100

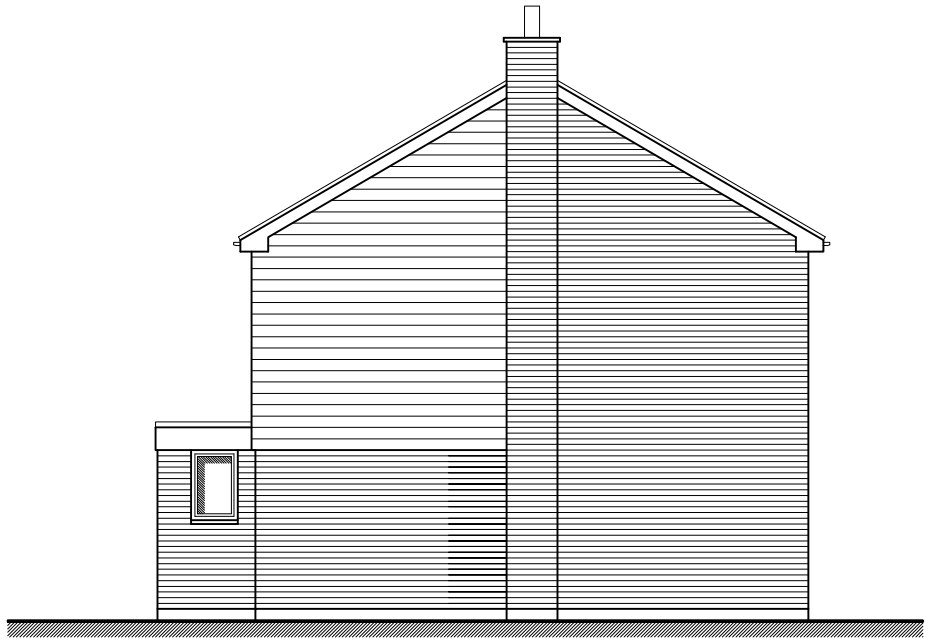

Side Elevation - scale 1:100

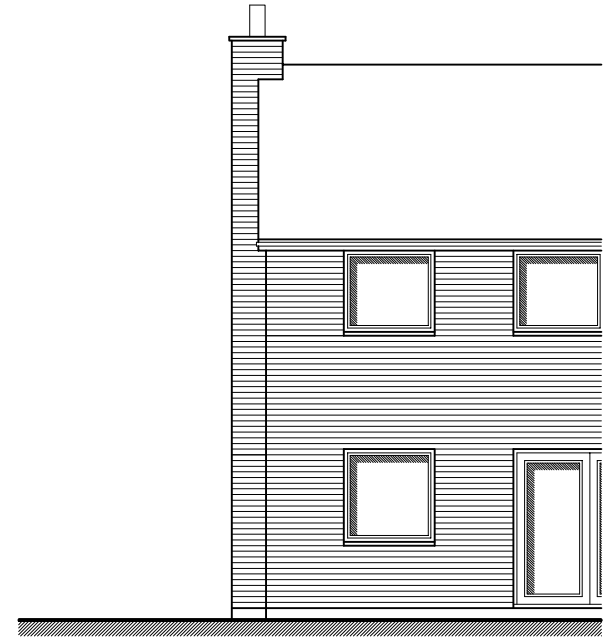

Rear Elevation - scale 1:100

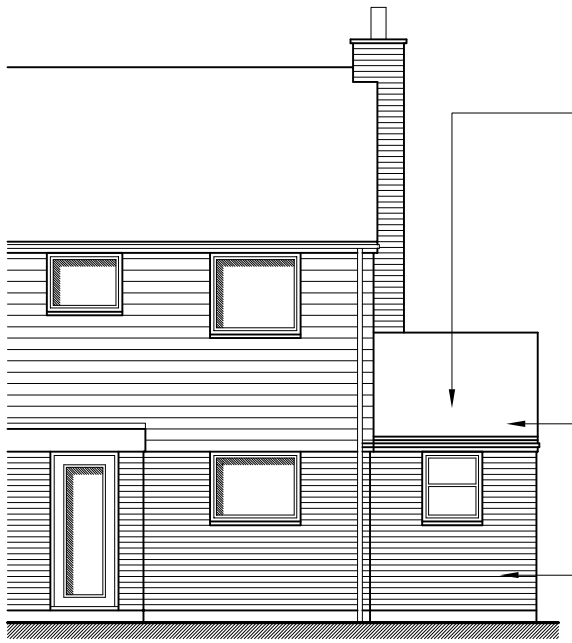

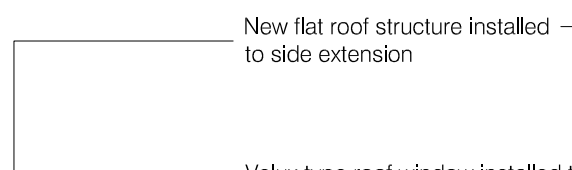

Front Elevation - scale 1:100

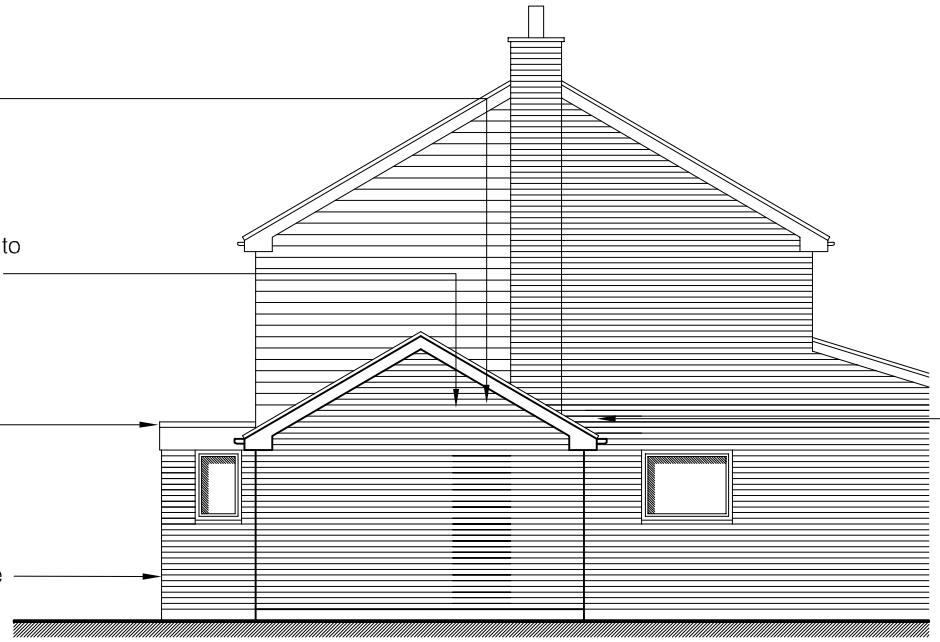

Side Elevation - scale 1:100

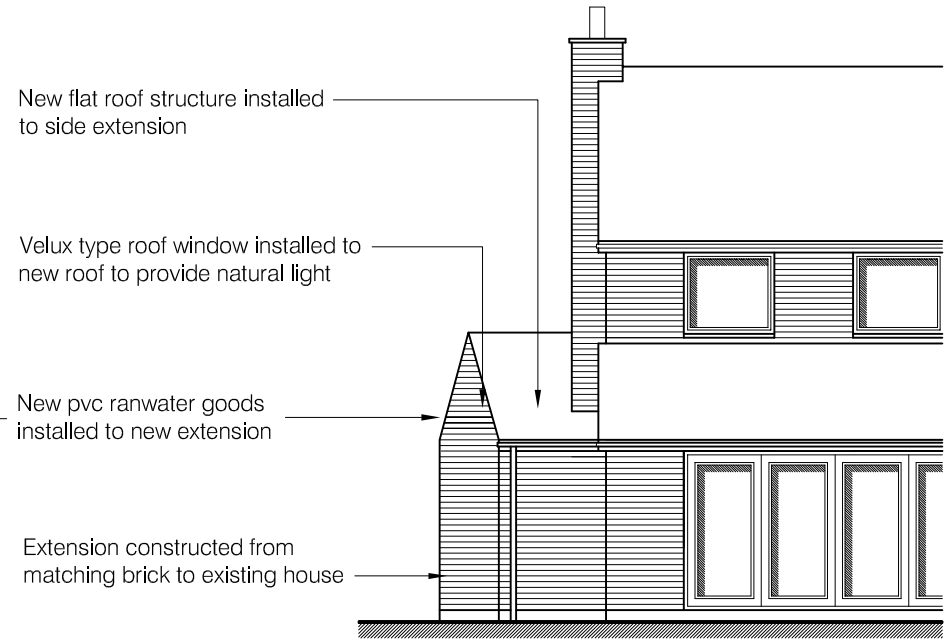

Rear Elevation - scale 1:100

Notes

Setting Out Dimensions;
All dimensions and levels shown on drawings to be checked prior to commencement of work, any discrepancies to be reported to the Architect.

Information should be read in conjunction with the following ;

Structural Engineers design

Client to serve Party Wall Notice to neighbouring properties where applicable

Subject to Statutory Approvals

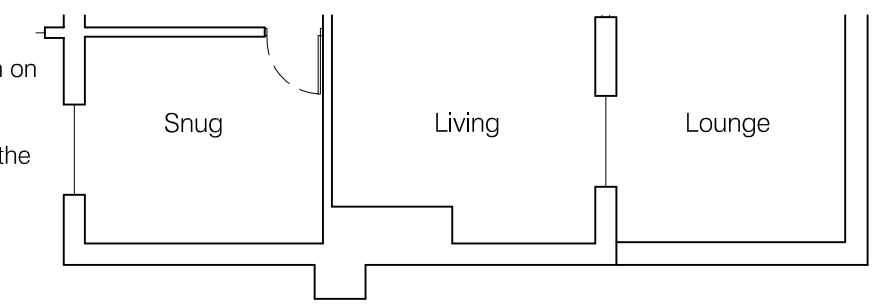

Existing Floor Plan - scale 1:100

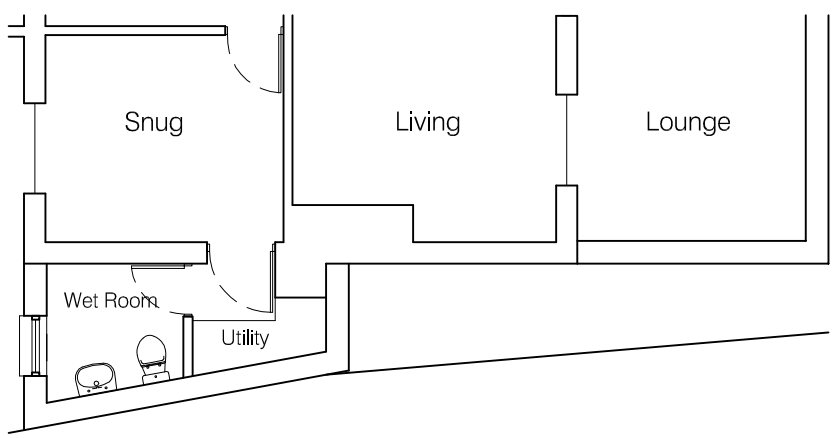

Proposed Floor Plan - scale 1:100

0m 1 2 3 4 5m
Scale Bar

preliminary

This drawing is protected under © copy right

CONTRACT
Proposed extension and alterations
2 The Sycamores, Baldock, Hertfordshire

DRAWING TITLE
Elevations & Plans

SCALE	1:100@A3	DRAWING NUMBER	REVISION
DATE	Aug 2015	PO2	
DRAWN	JEI		
JOB NUMBER		CHECKED BY	

redshed design
47 Hoo Road
Meppershall
Bedfordshire
sg17 5lp
telephone: 01462 807175,07884008970
fax: 01462 807175
e-mail: james/karen@redsheddesign.co.uk
www.redsheddesign.co.uk