

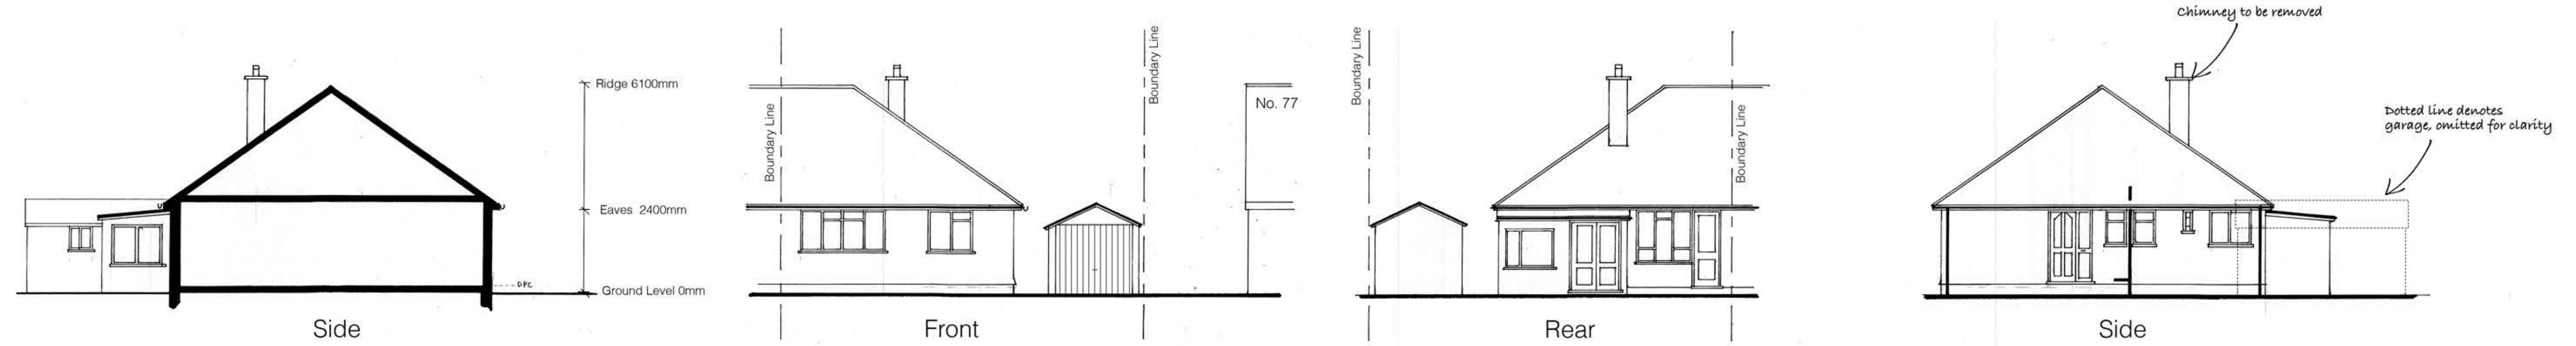
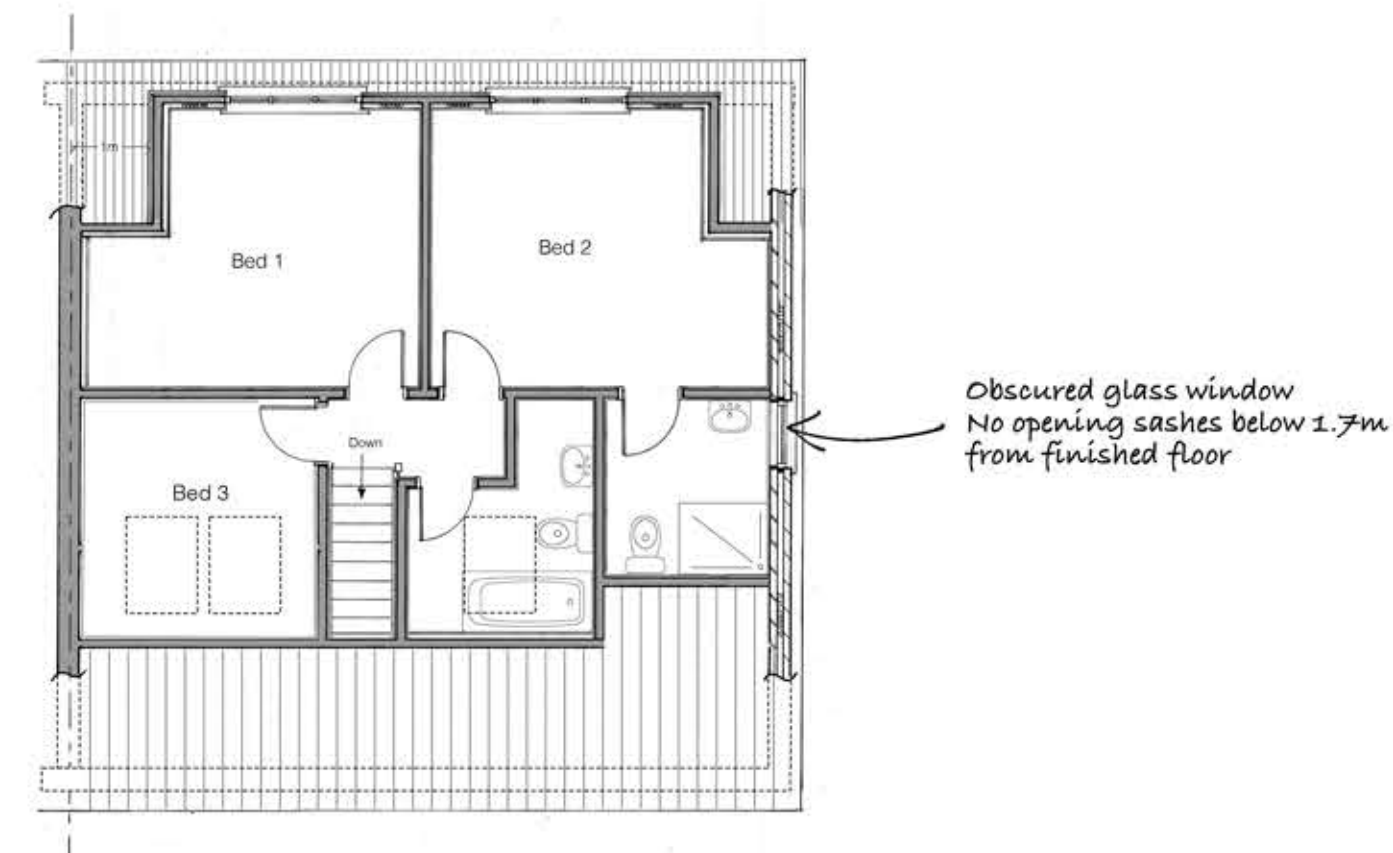


EXISTING ELEVATIONS

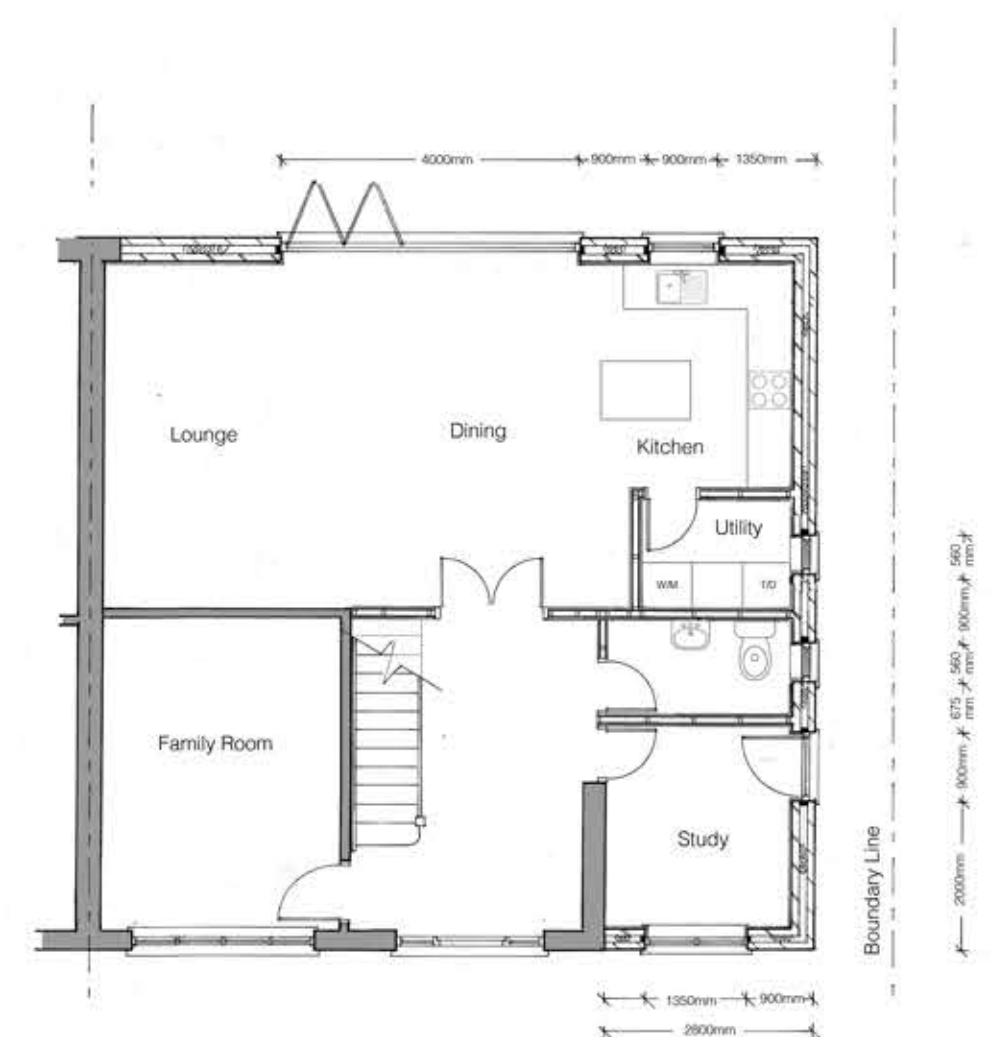

PROPOSED ELEVATIONS

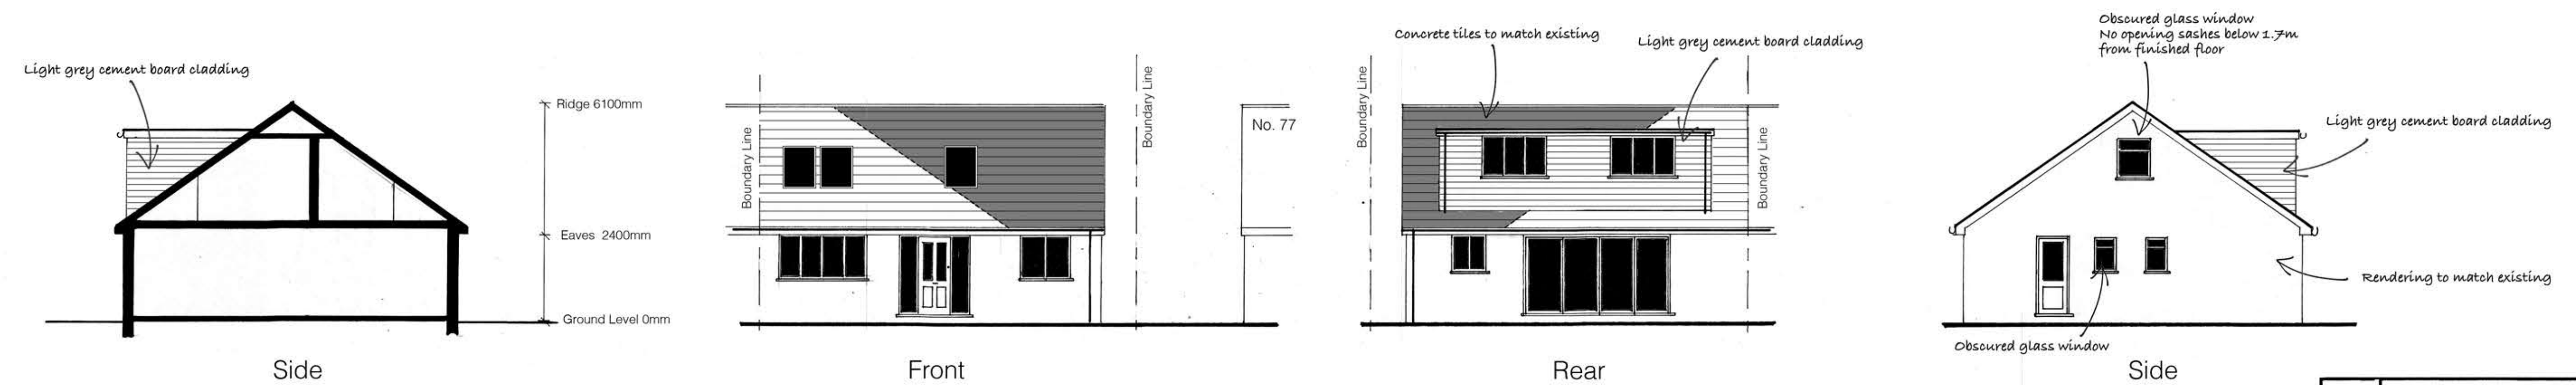

B	Cladding Specified
A	Front dormer removed and replaced with Velux windows
Elevations & Plans	
Client	
Mr & Mrs Jordan 75 Ninesprings Way Hitchin Herts SG49 NR	
RPB Planning Services Management Development 52 Windmill Road Fitzwick Beds MK45 1AU 01525754037 07702401498 rpbuckingham@hotmail.co.uk	
Scale 1:100 @ A1	
Date 31/03/26	Drawn by
Orig. No. LJ/26/206-01	Rev. B

