


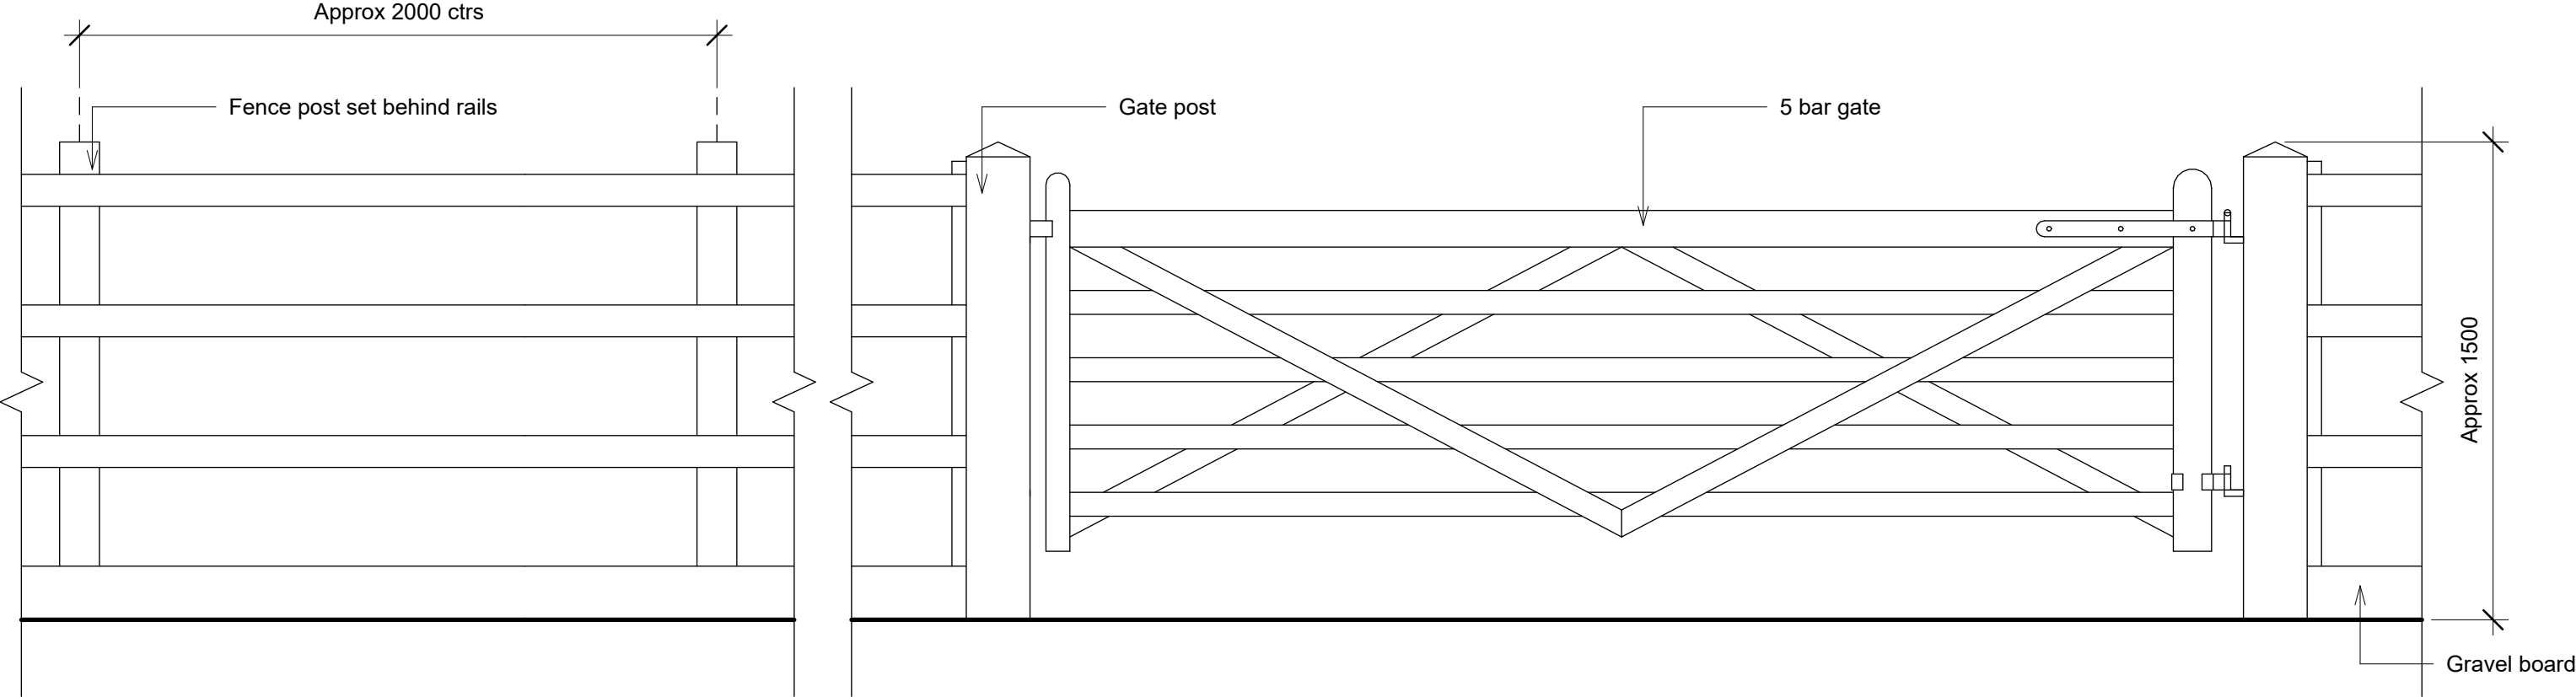

Elevation



Plan



Revision History				
rev.	date	description	Issued by	chk'd
				TF

NOTES
Do not scale from this drawing, use figured dimensions only.
All dimensions to be checked on site.
All drawings to be read in conjunction with other contract documentation.
Any discrepancies to be reported to the Contract Administrator before any work commences.
© Copyright Bidwells LLP

client: Redcoats Farm
project: Discharge of Planning Conditions
dwg title: Fence and gate plans and elevations

discipline:	ARCHITECTURE	drawn	TH	chk'd	TF	date:	01/06/25	scale @ A3	1 : 20
project no.	----	dwg no.	DR-A-1001	rev.		status.	Planning		