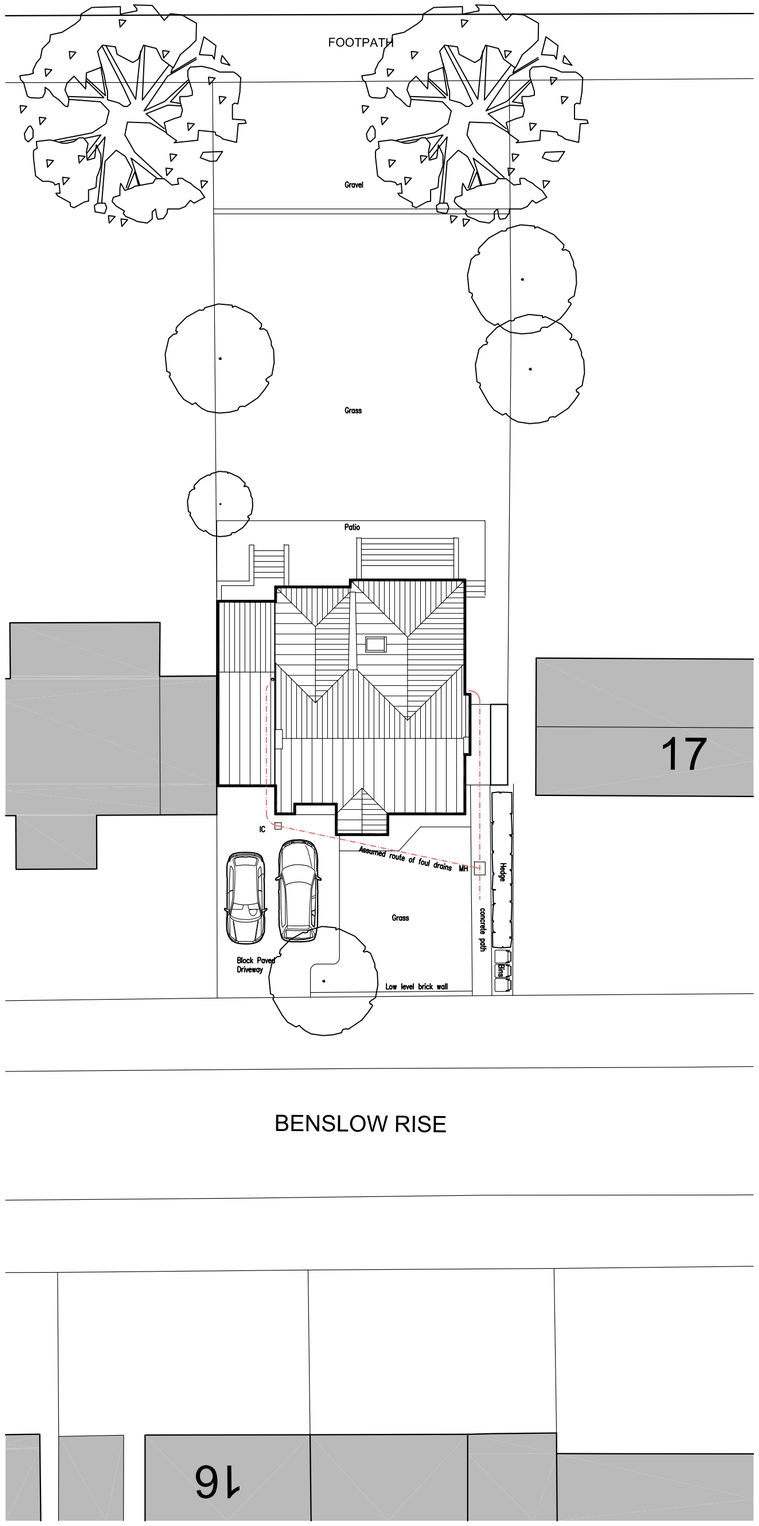

SITE PLAN AS EXISTING

1:200 scale

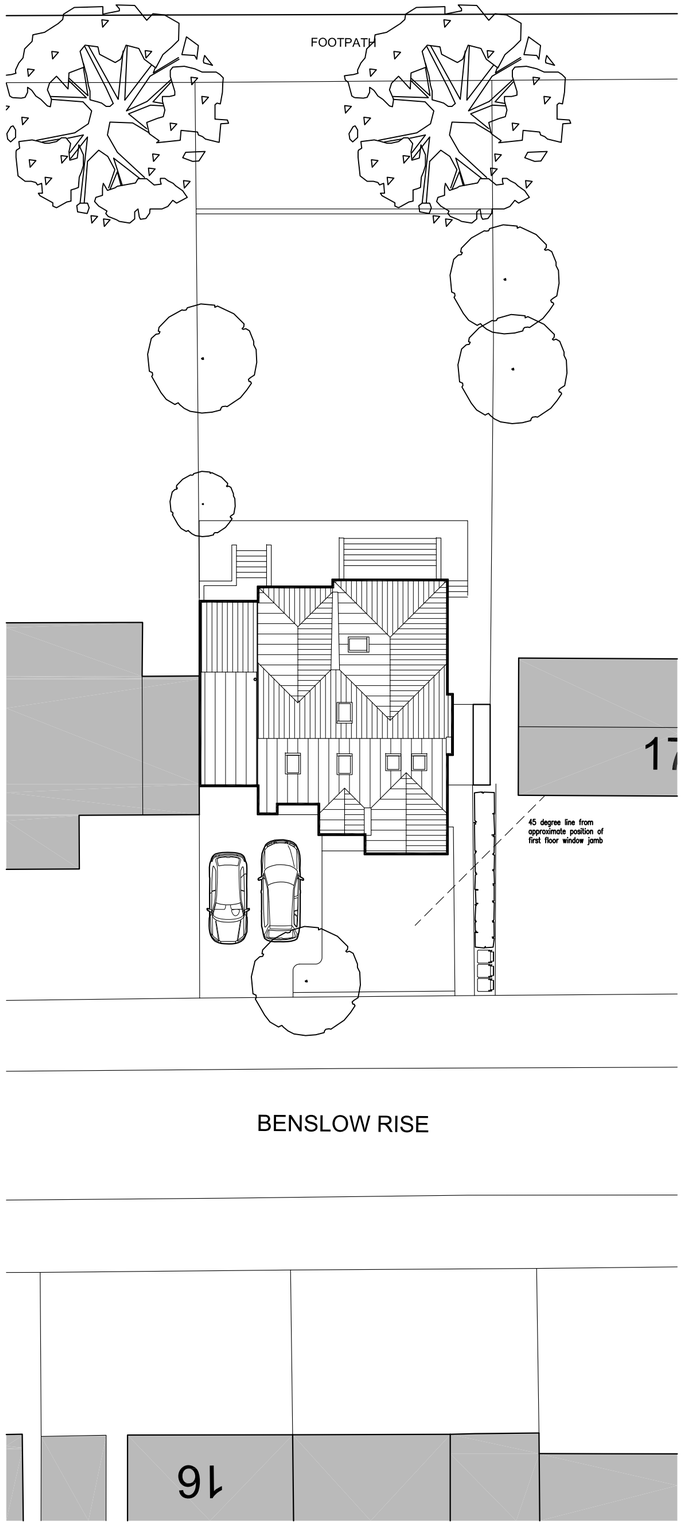

SITE PLAN AS PROPOSED

1:200 scale



Ordnance Survey. (c) Crown Copyright 2018. All rights reserved. Licence number 100022432

Location Plan

0 50m 100m

Scale 1:1250

N

0 10m 20m 30m

Scale 1:200

THIS DRAWING IS A PRINT AND MUST NOT BE SCALED. ANY QUERIES REGARDING DIMENSIONS TO BE TAKEN UP WITH PENTANGLE DESIGN GROUP.

ALL DIMENSIONS OF EXISTING BUILDINGS TO BE VERIFIED ON SITE.

THIS DRAWING IS THE COPYRIGHT OF PENTANGLE DESIGN GROUP AND SHALL NOT BE IN ANY WAY USED OR REPRODUCED WITHOUT THEIR PRIOR WRITTEN CONSENT.

NOTES

PLANNING

PENTANGLE
DESIGN GROUP
SUITE 1, 21 BANCROFT HITCHIN HERTS SG5 1JW
TEL(01462) 431133 E:PDG@PENTANGLEDESIGN.CO.UK

JOB TITLE

Proposed Extensions and alterations to
15 Benslow Rise, Hitchin

DRAWING TITLE

Location Plan and Site Plans

SCALE	DRAWING NUMBER	REVISION
1:200 / 1:1250	01	C
DATE Feb '18		
SHEET A2		
JOB NUMBER 3397		

ARCHITECTS & INTERIOR DESIGNERS