


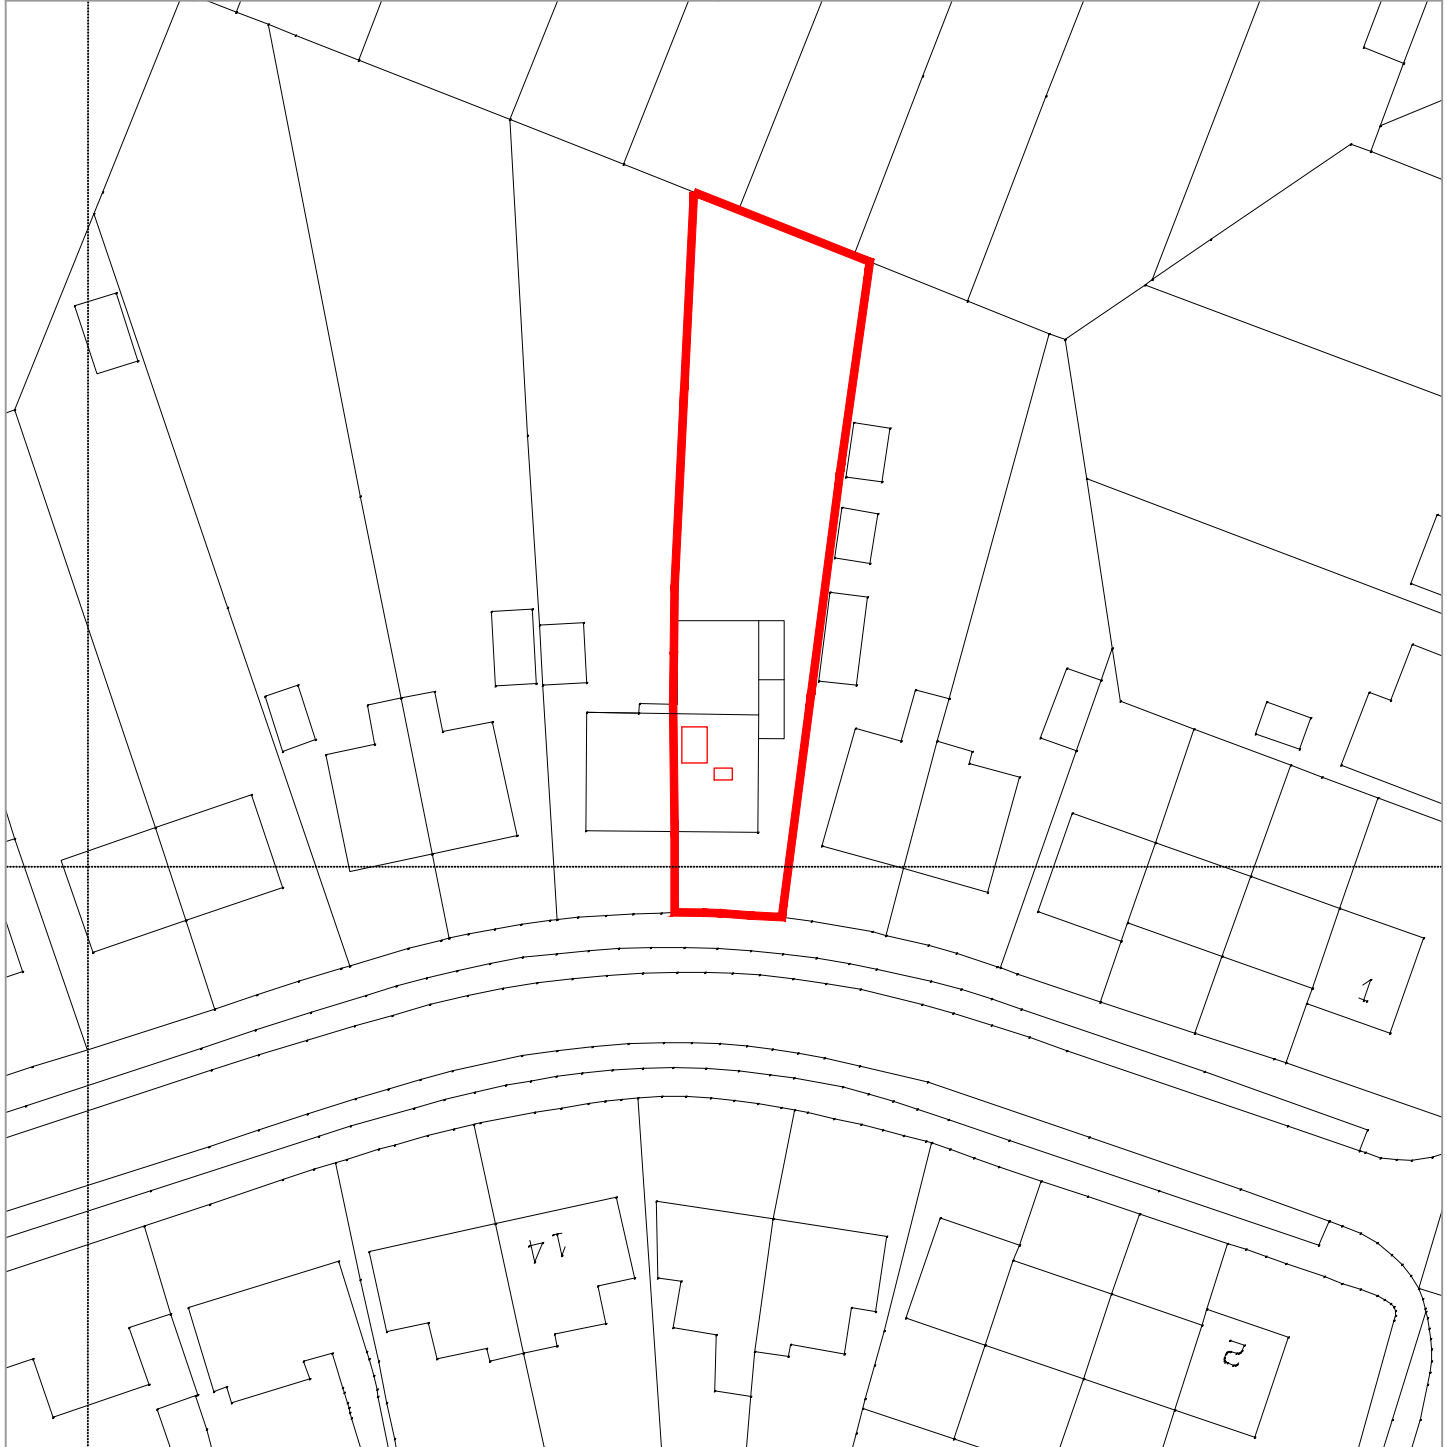

richfieldconsulting
design&structures

Richfield Consulting Ltd
Shared Space, The Carling Building
Coopers Yard, Hitchin, SG5 1AR
T: +44 (0)1462 416700
E: info@richfieldconsulting.co.uk
W: www.richfieldconsulting.co.uk

Suitability	Scale 1:500 at A4	Drawn RR	Client MR & MRS CLAYFIELD
Drawing Status FOR APPROVAL	Date 24.10.25	Project 13 HASELFOOT LETCWORTH GARDEN CITY	
Project No 0296	Drawing No RIC-XX-ZZ-DR-A-0060	Title BLOCK PLAN	Revision P02



1:500

