
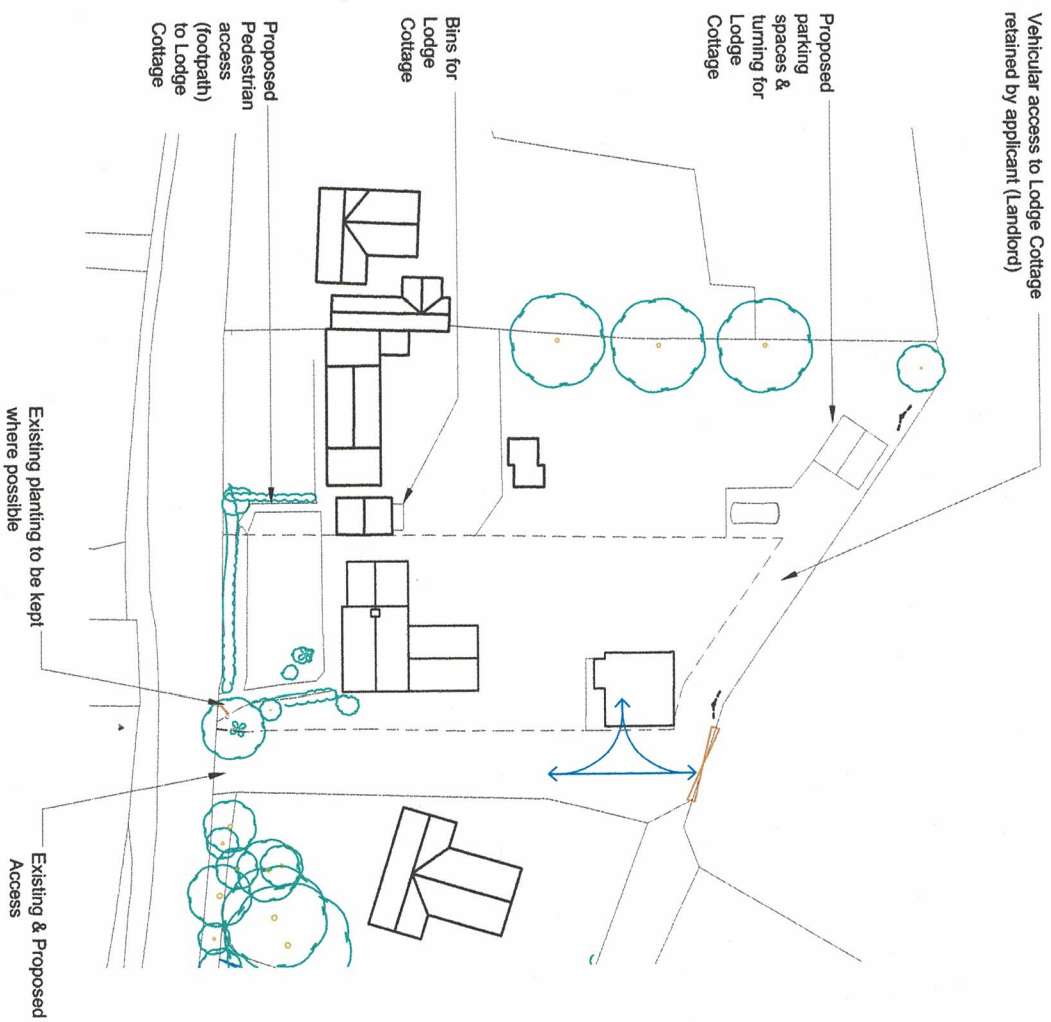


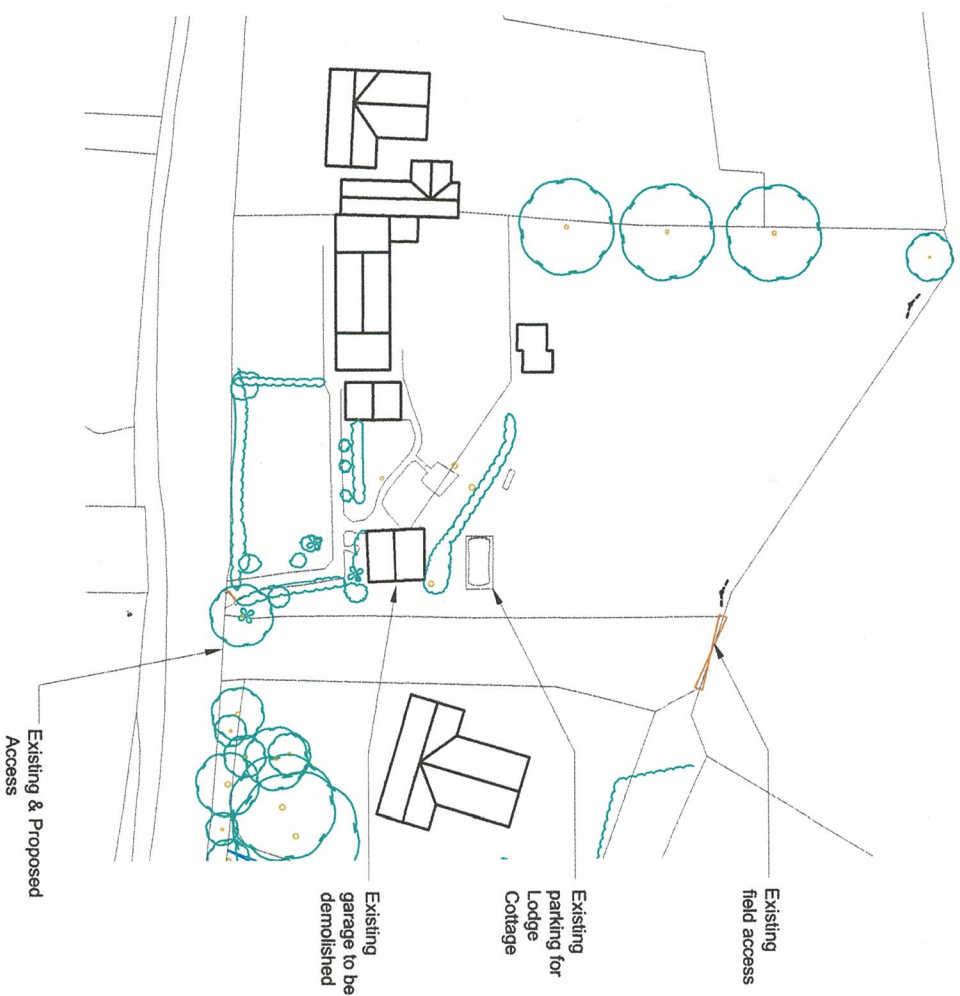

COLIN EADES & AMY MOSS		Client : Mr Andy Bartlett
Project: New Dwelling, Land to the North of Lodge Cottage, Newnham		Scale : 1:500 @ A3
Drawing : Existing & Proposed Block Plans	Date : Dec 2024	Dwg No. AB 02B