


FRONT ELEVATION (EAST)

1 / 100 SCALE




SIDE ELEVATION (SOUTH)

1 / 100 SCALE

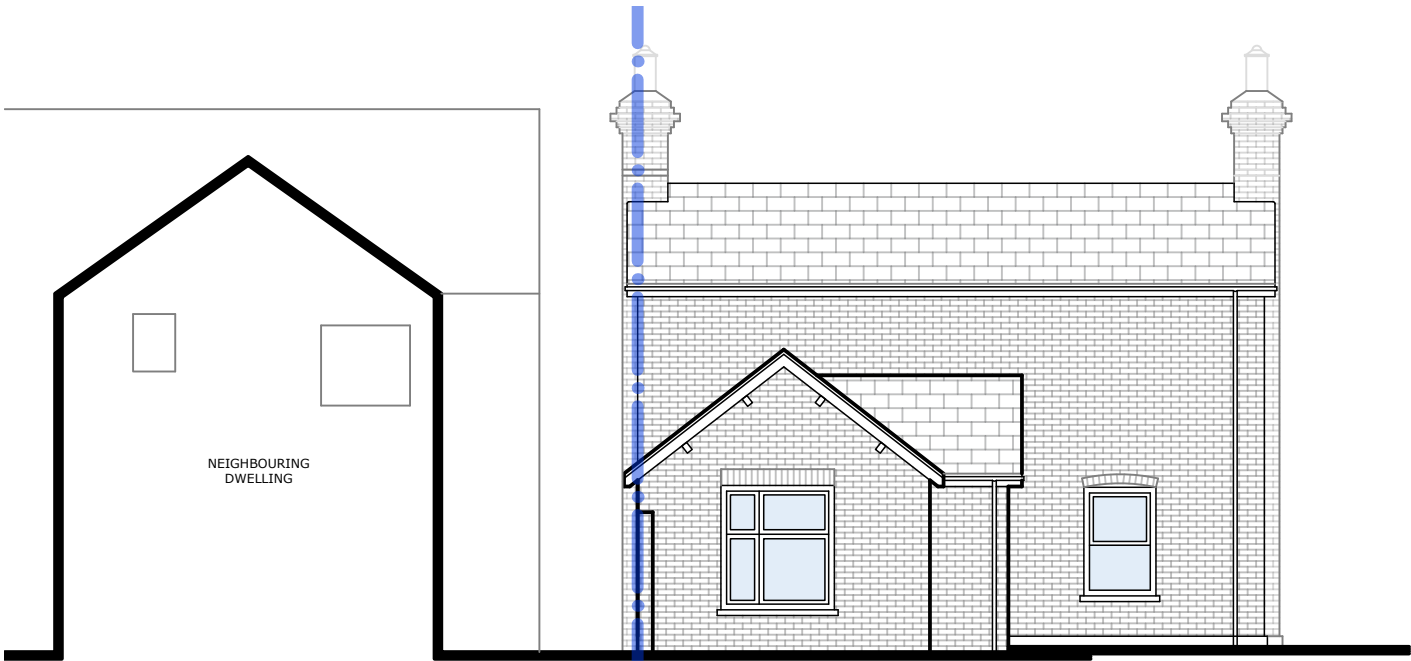

REAR ELEVATION (WEST)

1 / 100 SCALE

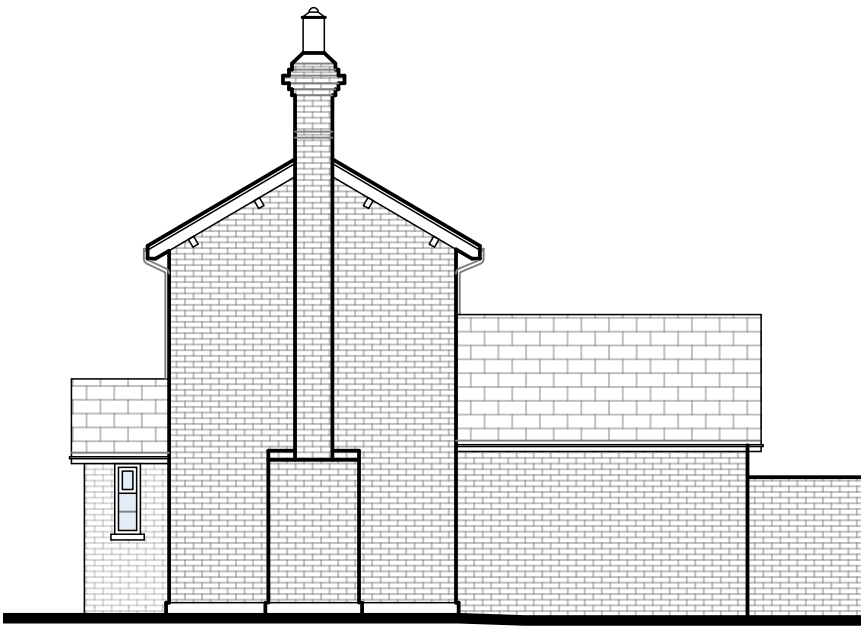

SIDE ELEVATION (NORTH)

1 / 100 SCALE



ARCHITECTURE
& DESIGN LTD.
apk-architecture.co.uk

MR & MRS
MCDULING
46 MELBOURN
ROAD ROYSTON
HERTFORDSHIRE
SG8 7DF

REVISIONS
- INITIAL ISSUE, 16.07.25

TITLE
EXISTING
ELEVATIONS

DRAWING
1169 .

02

SCALE
PAPER SIZE
AS INDICATED
A3