


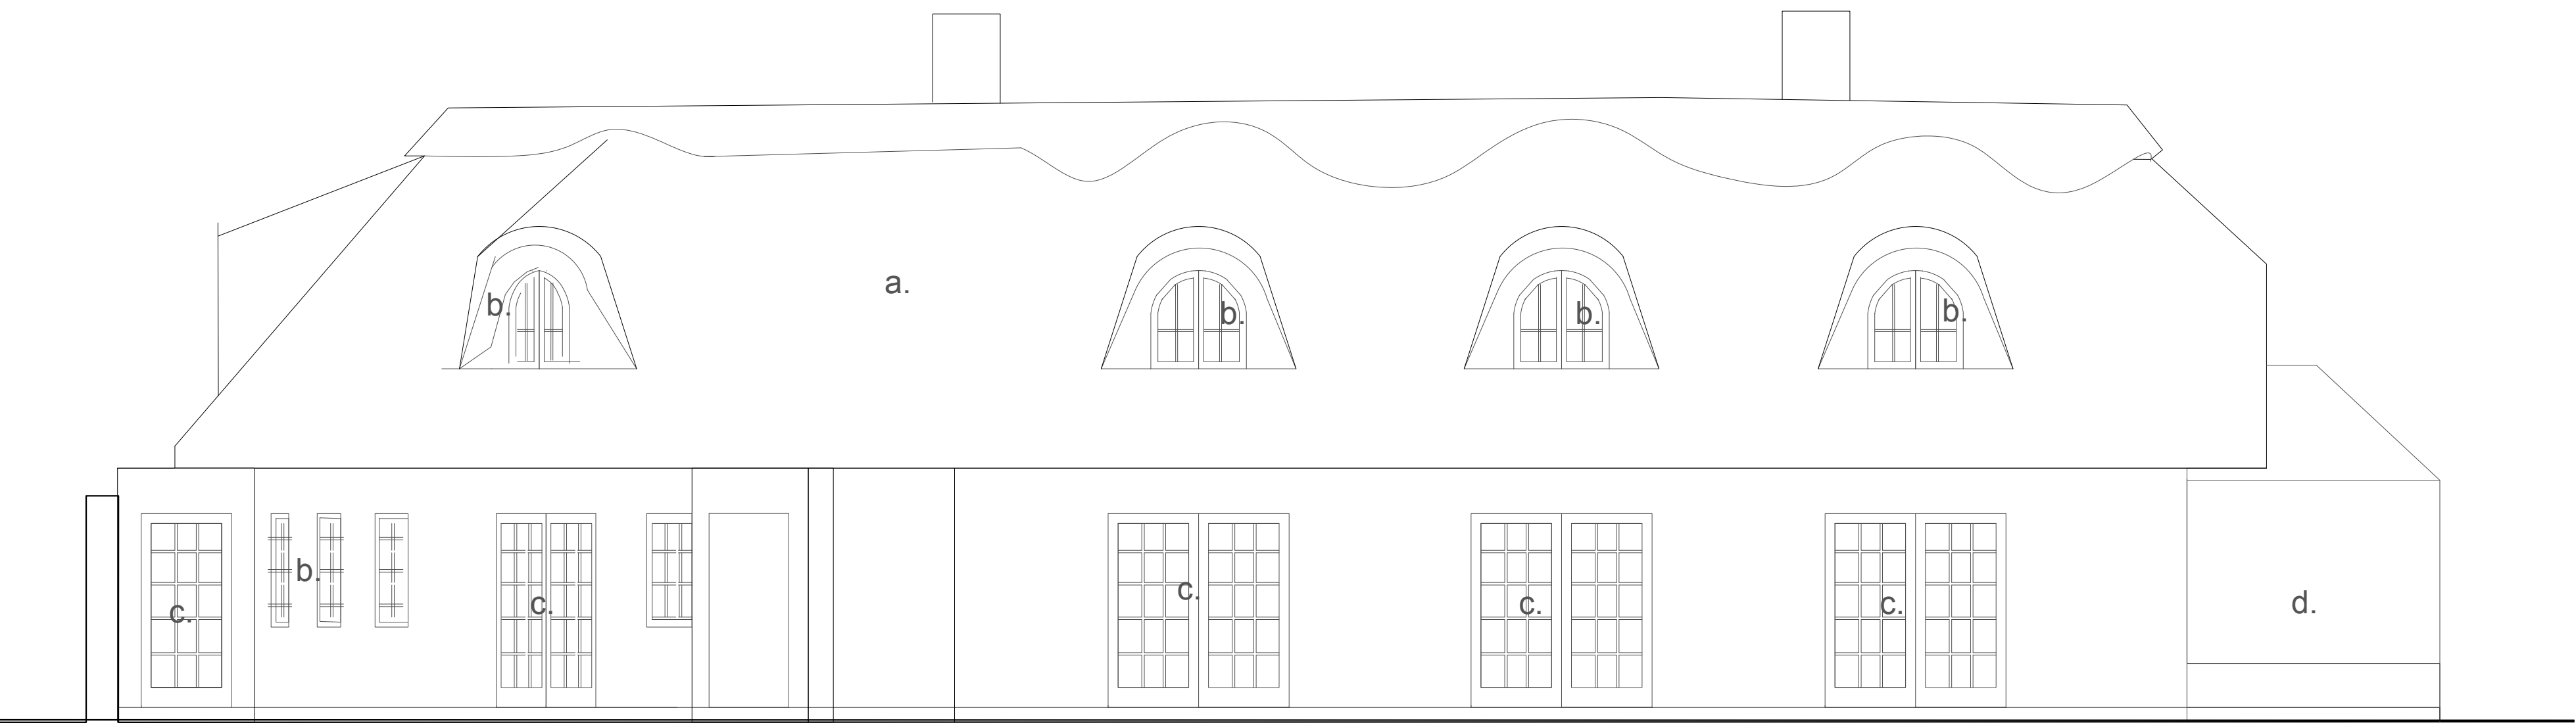


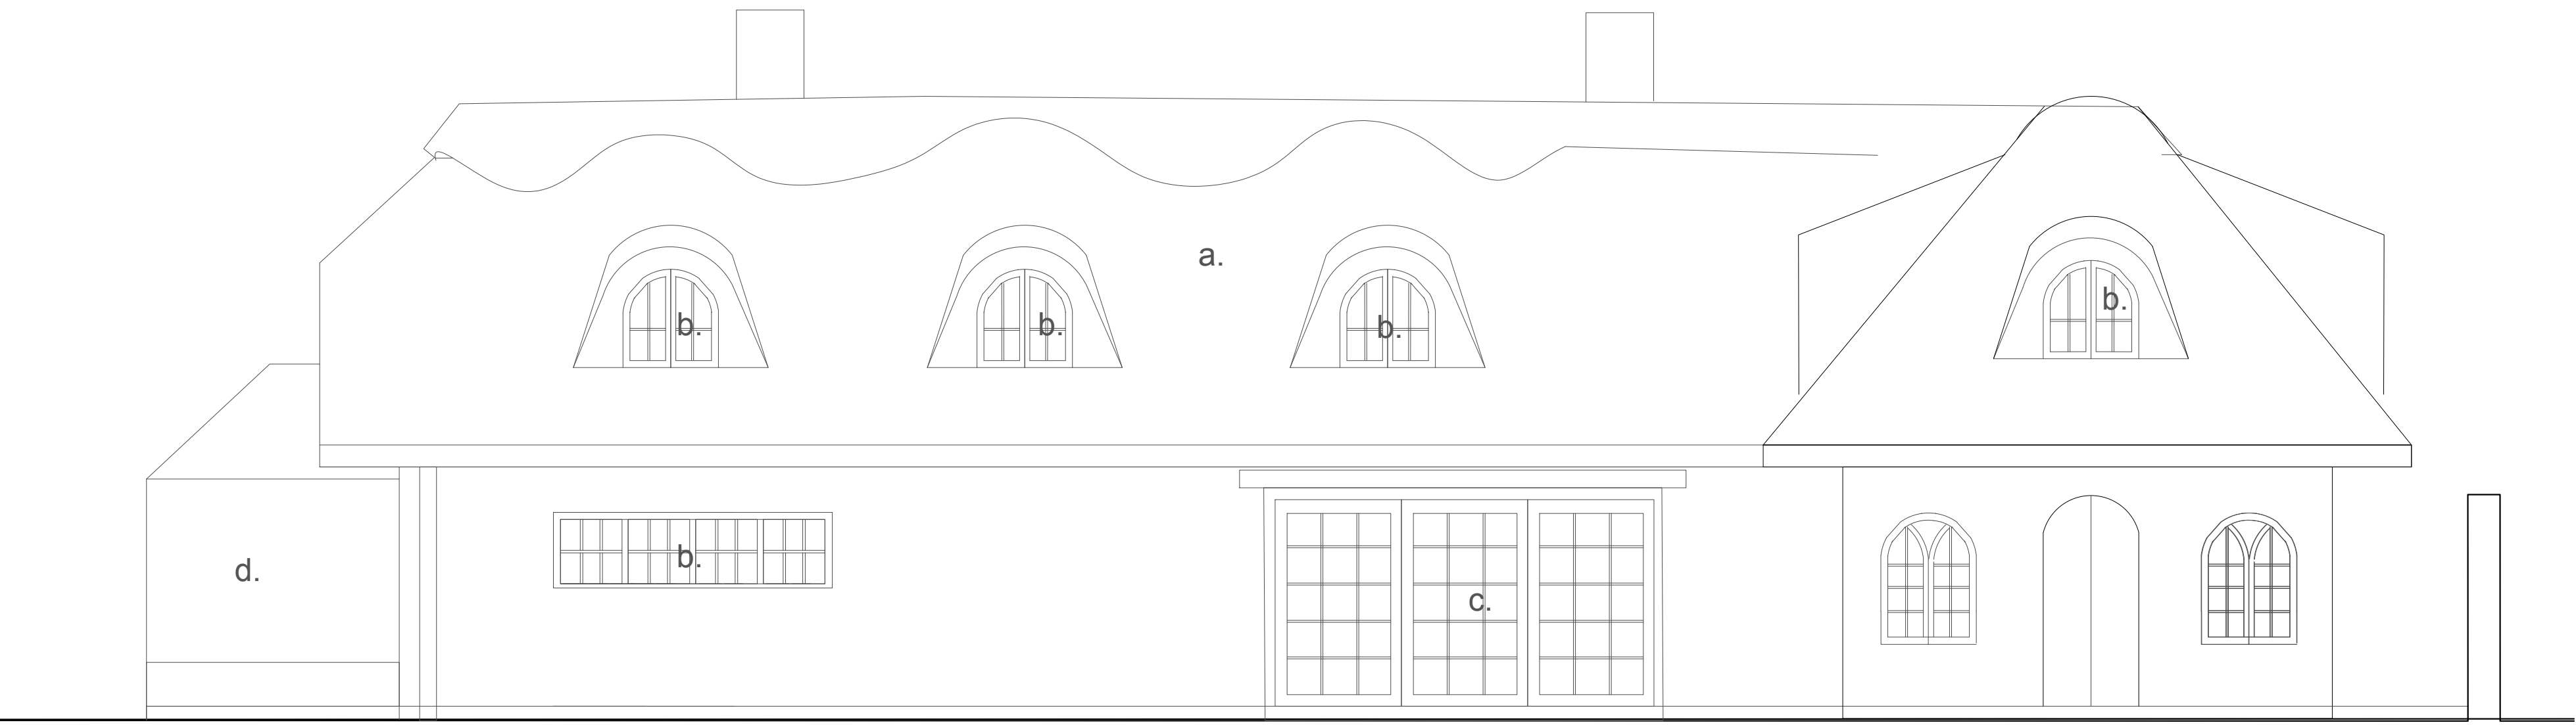

Elevation BB as existing

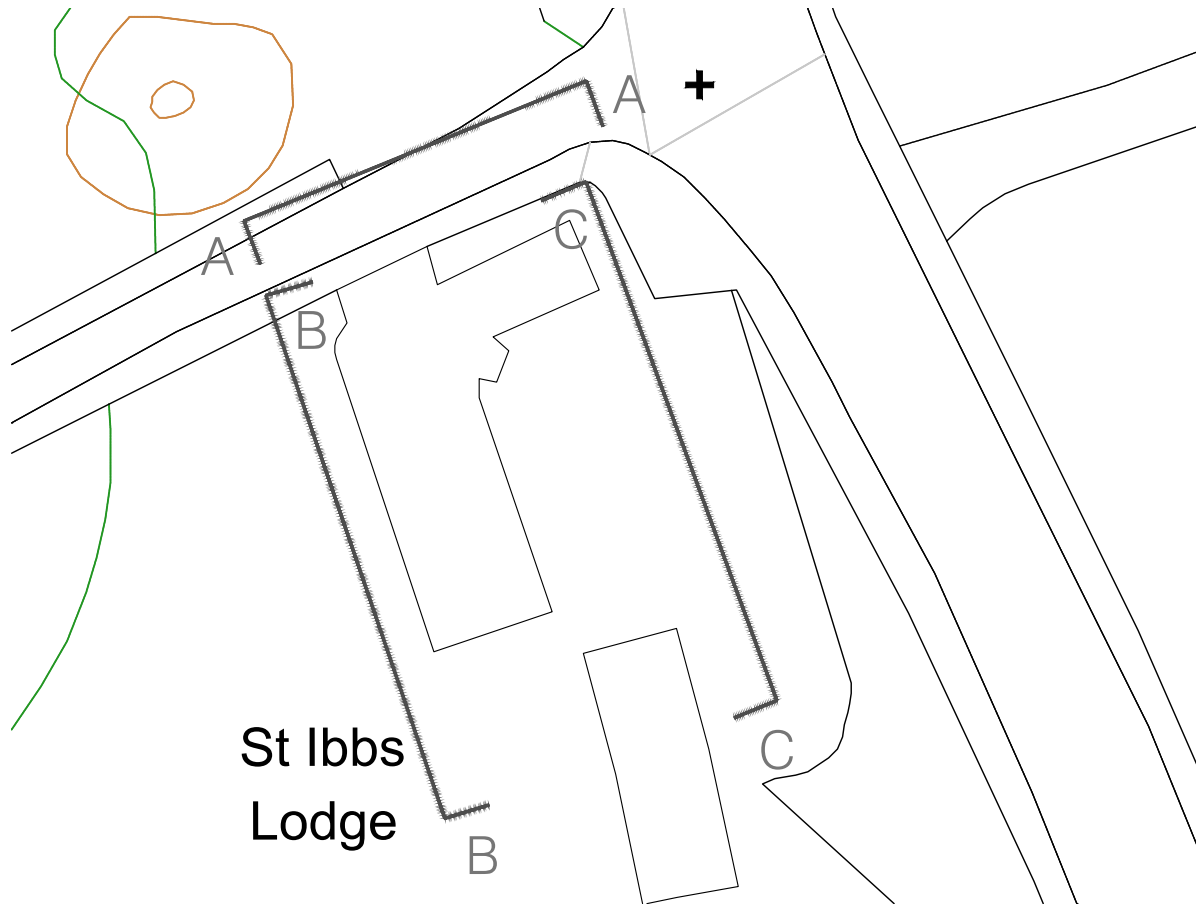

Elevation BB as existing

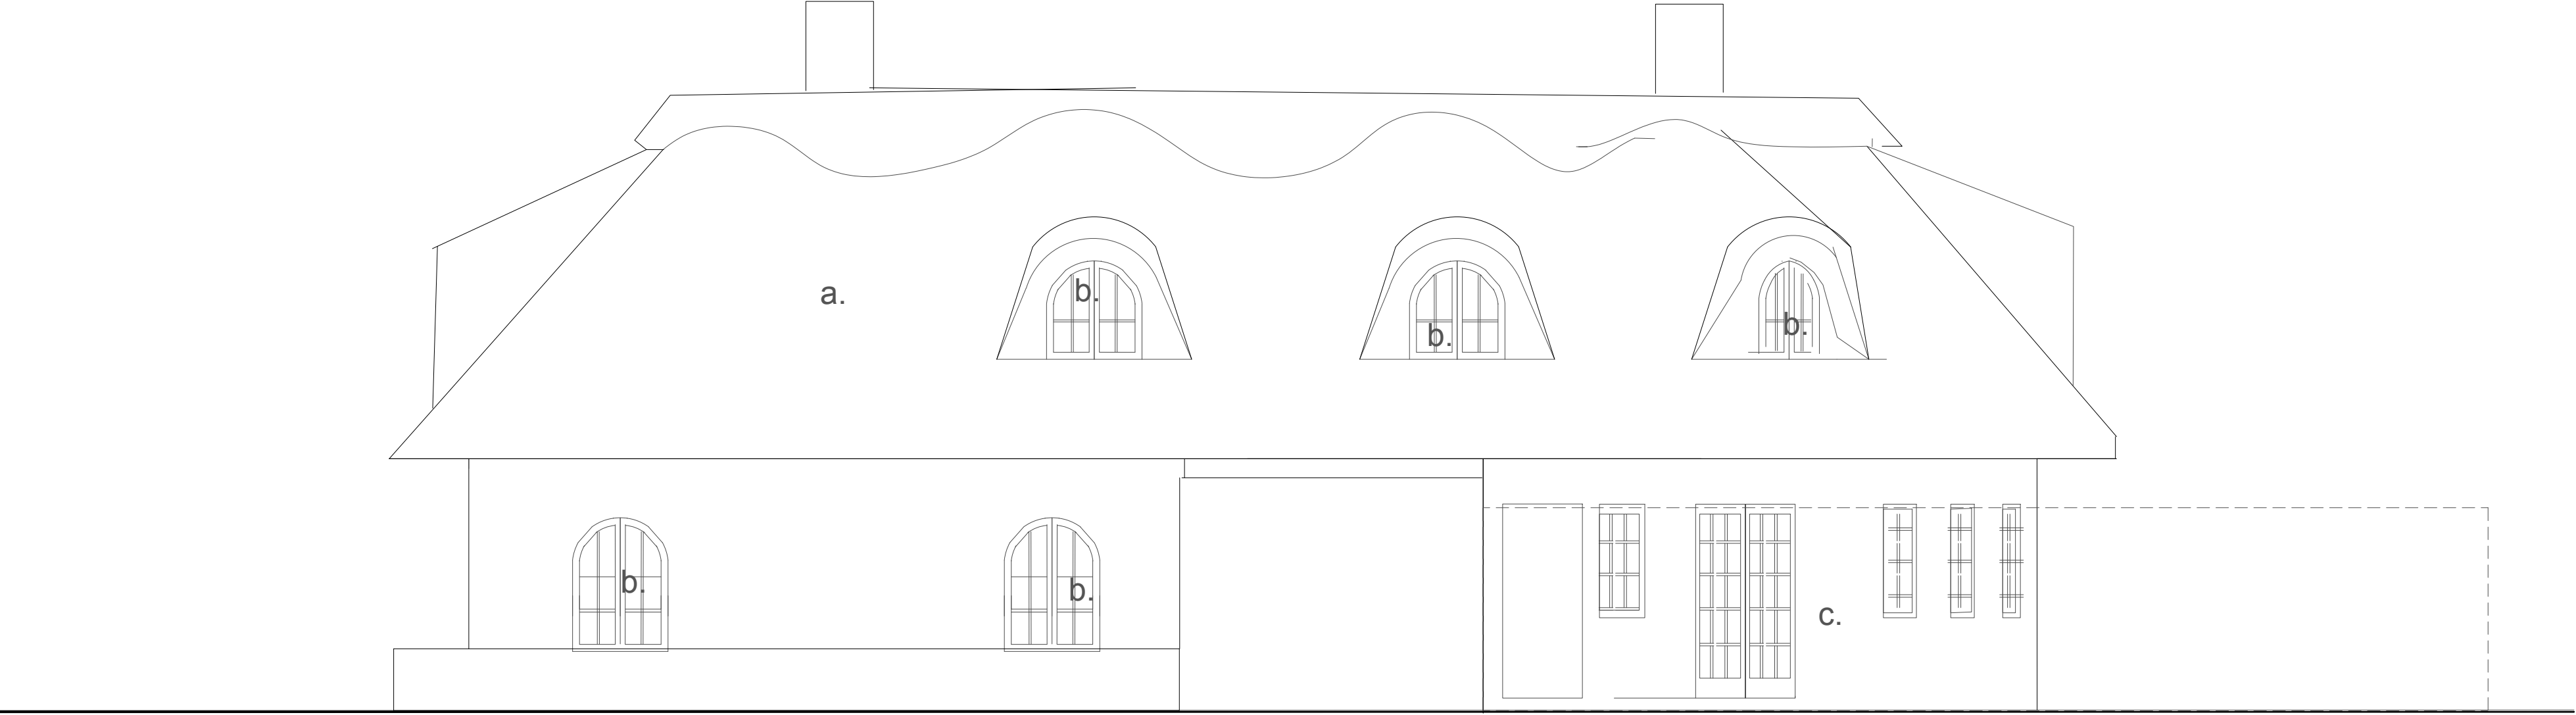

Key plan NTS

Notes:

- a. Existing Thatched roof
- b. Existing timber windows
- c. Existing timber doors
- d. Existing glazed conservatory
- e. boundary fence in front



Note: This drawing is copyright

Note: to be read in conjunction with Structural Engineers Information, specification and drawings

All setting out dimensions to be checked on site by contractor and any discrepancies to be noted ASAP. Windows, steelwork, to be site sized.

All sundry work not shown to be undertaken in accordance with the British Standards.

Michael Collins Architects

St Ibbs Cottage

Job No. 215 Elevations as existing

Stage: Stage 3
Status: Planning

010

REVISION: A Scale 1:50@A1