


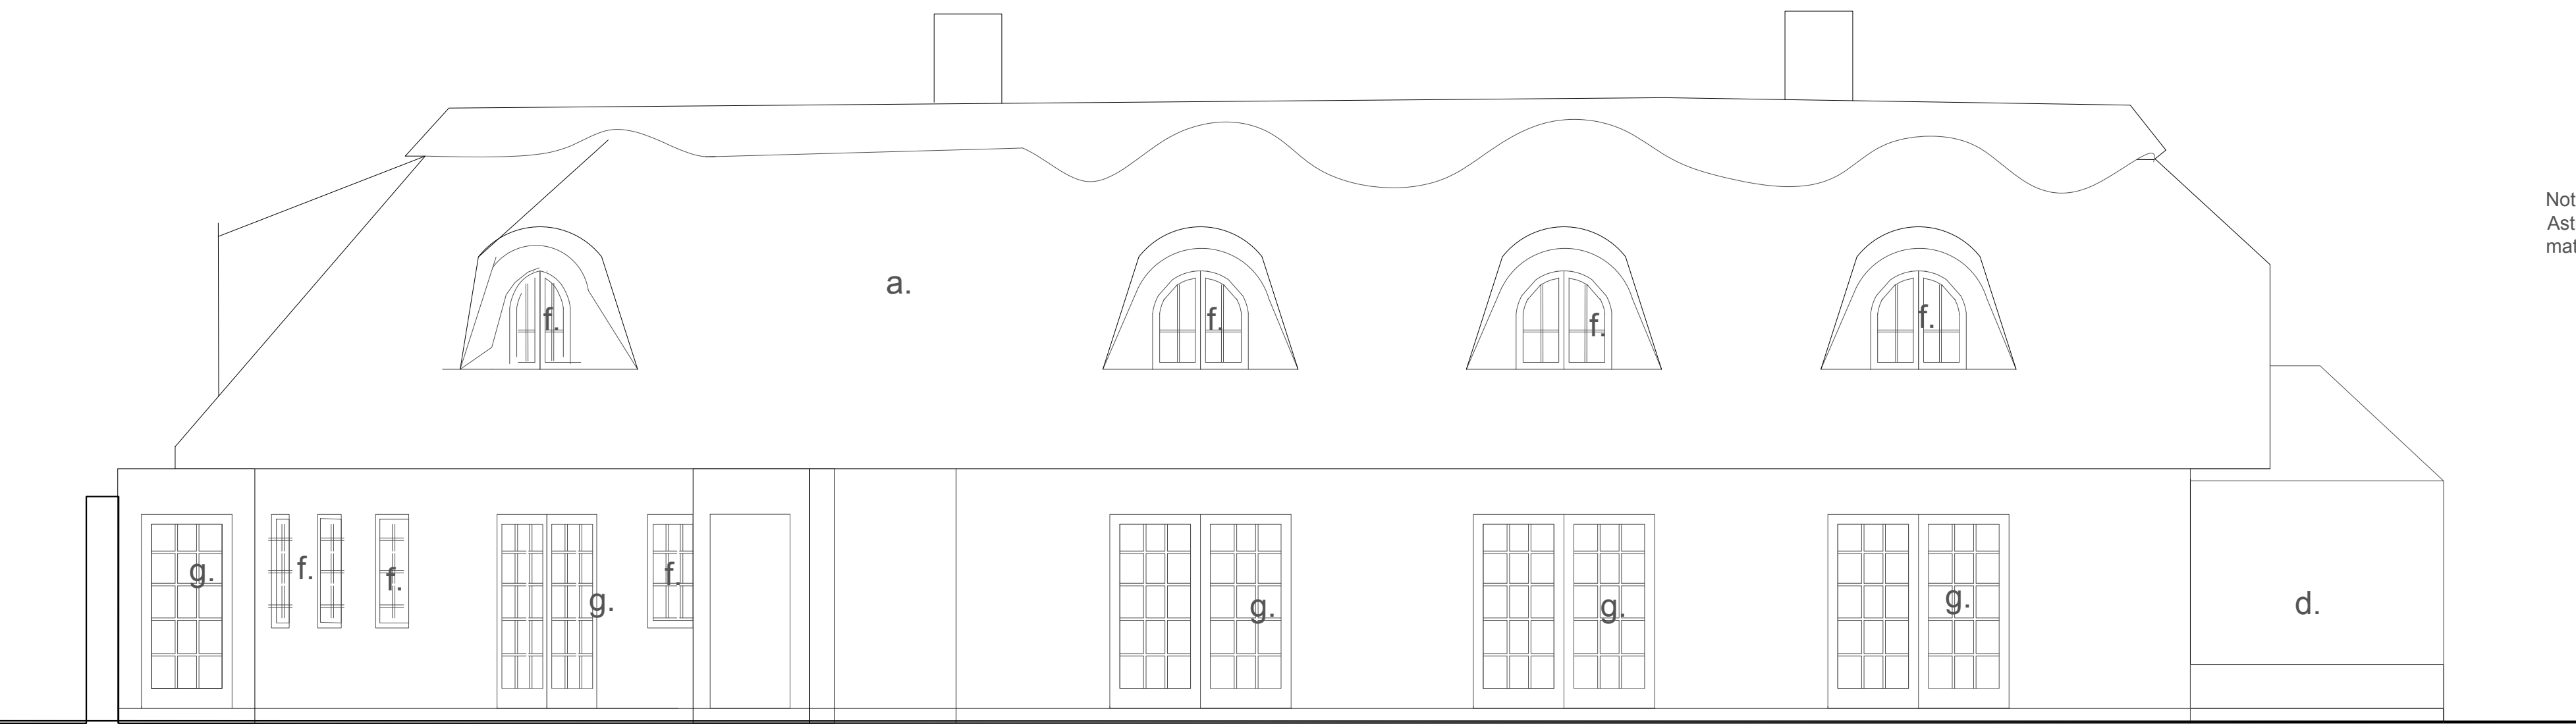


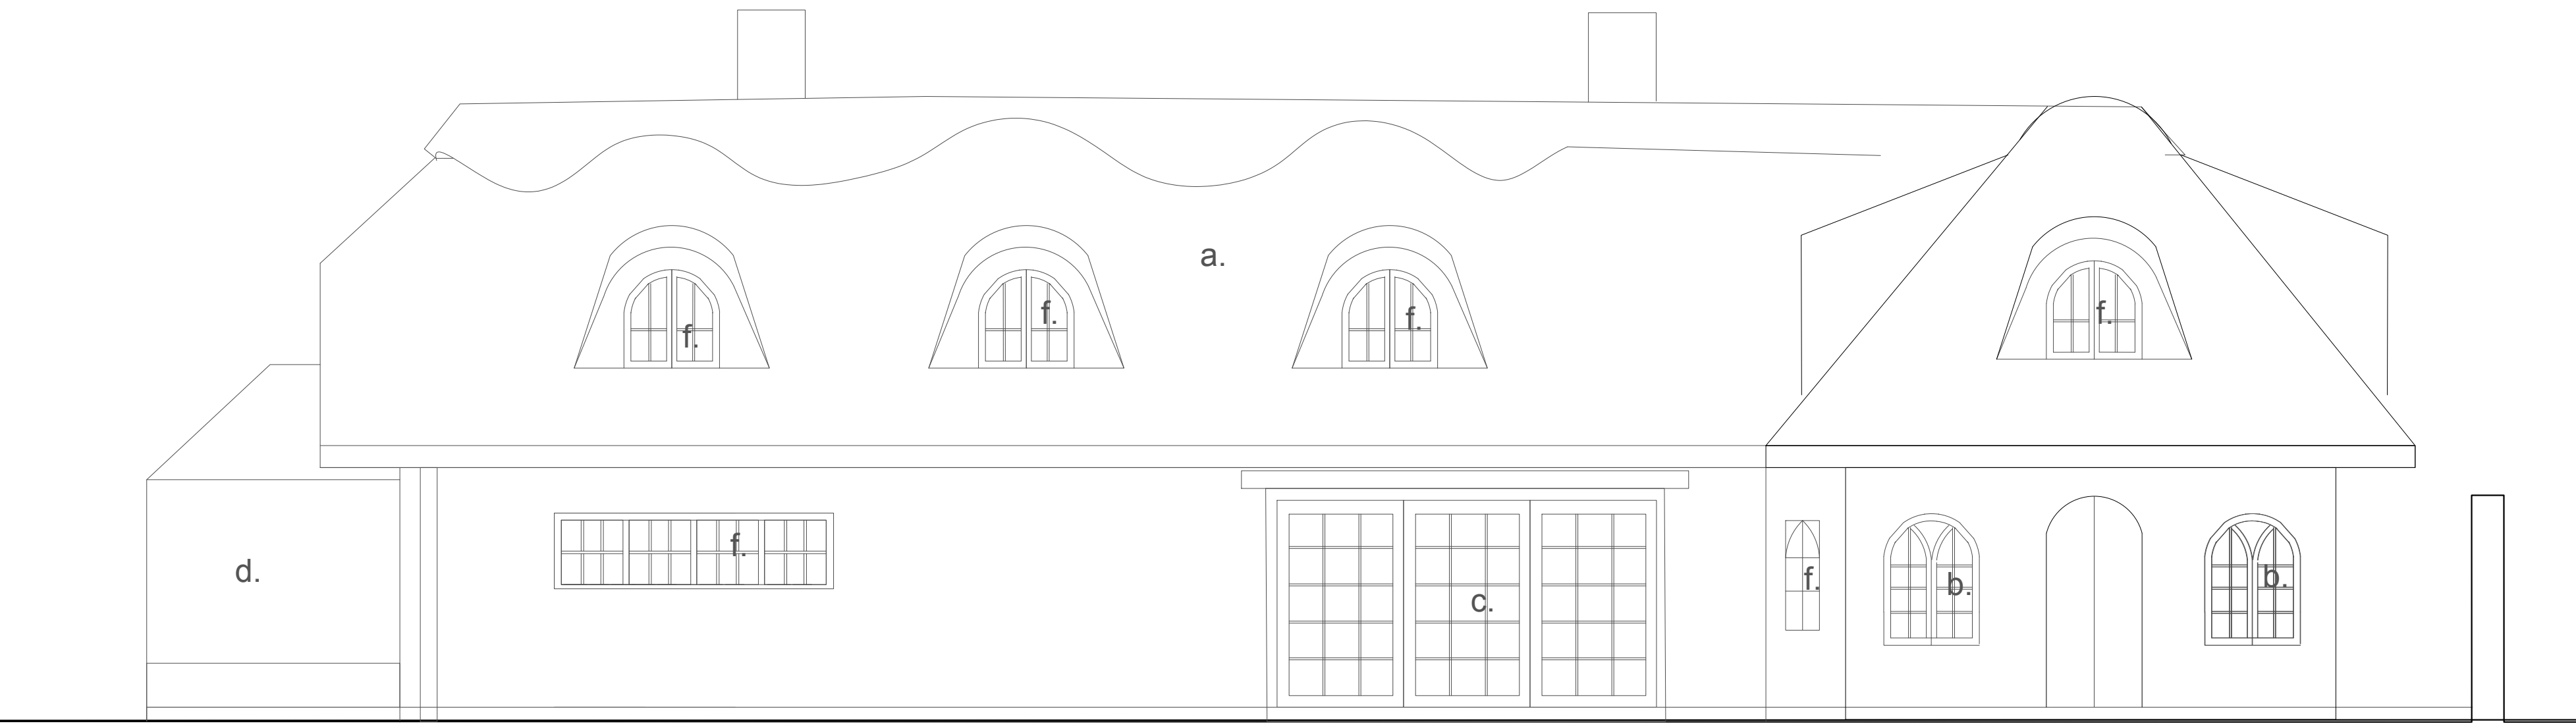


Elevation BB as proposed

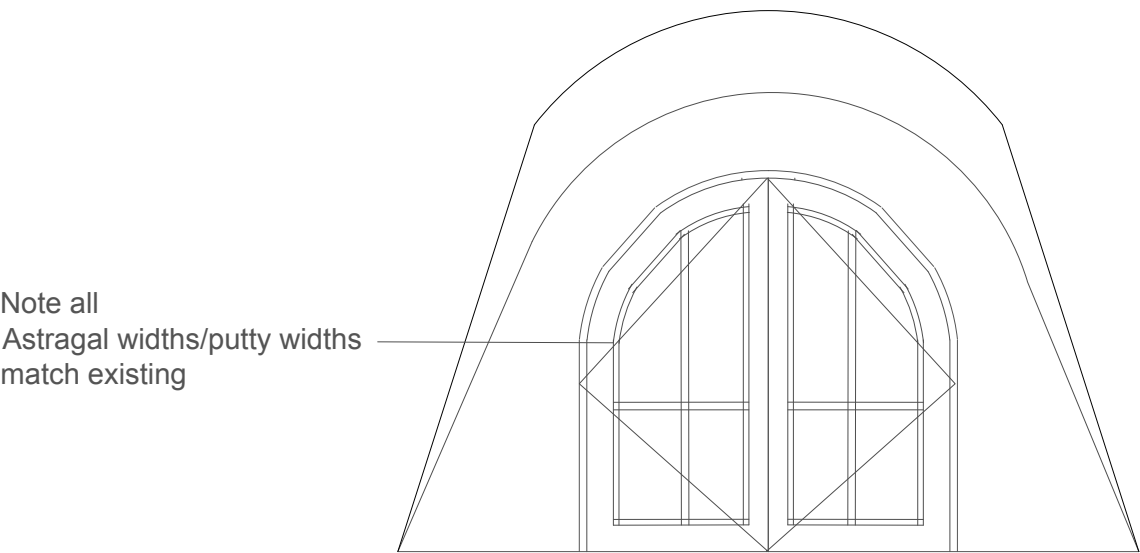

Elevation BB as proposed

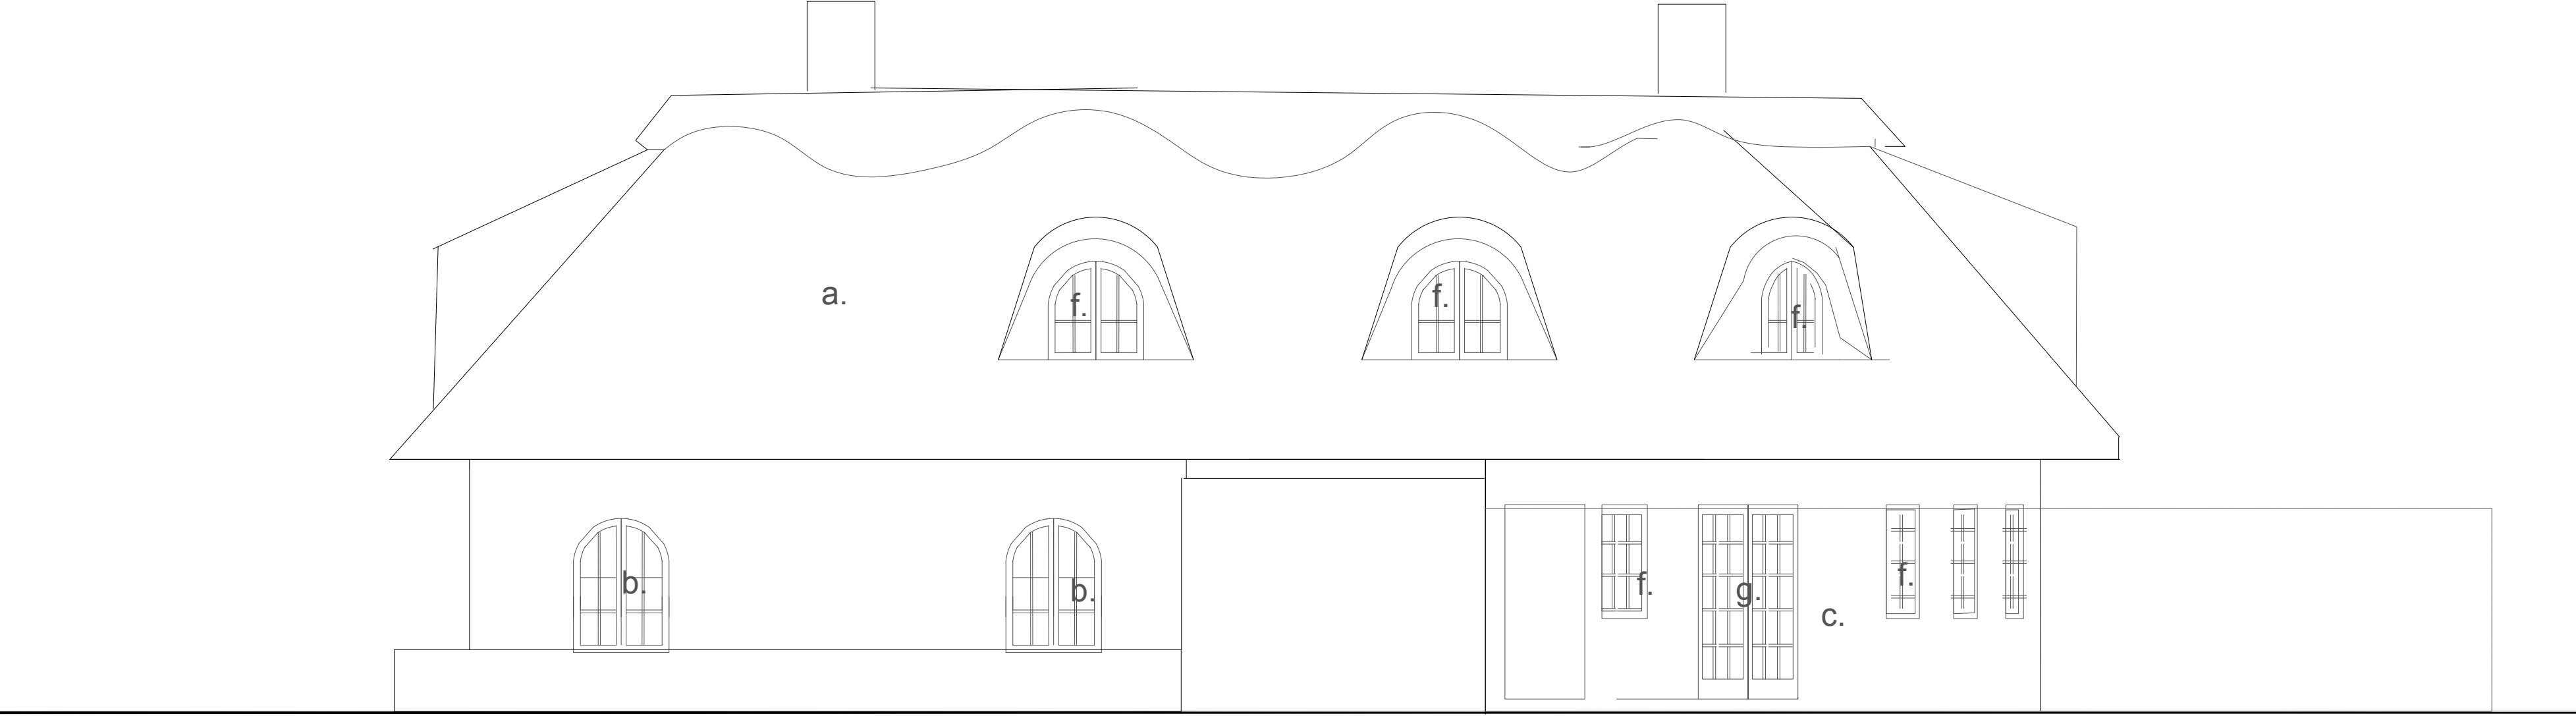


Above: Glazing upgrade mock up

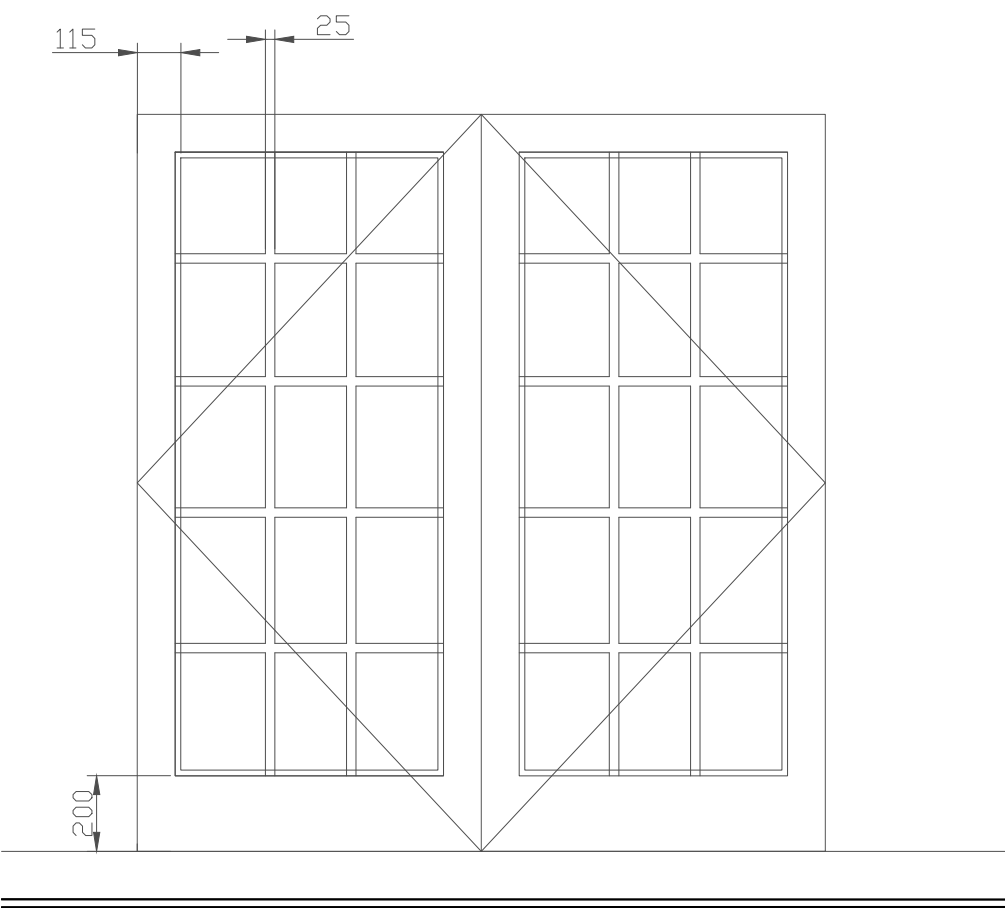

Typical window upgrade replacement detail (see manufacturers design)
1:20

- Notes:
- a. Existing Thatched roof
 - b. Existing timber windows
 - c. Existing timber doors
 - d. Existing glazed conservatory
 - e. boundary fence in front
 - f. New vaccum sealed glazing upgrade to existing windows. Fenestration, bead widths and color to match existing.
 - g. Replacement double glazed timber doors fenestration and color to match existing.

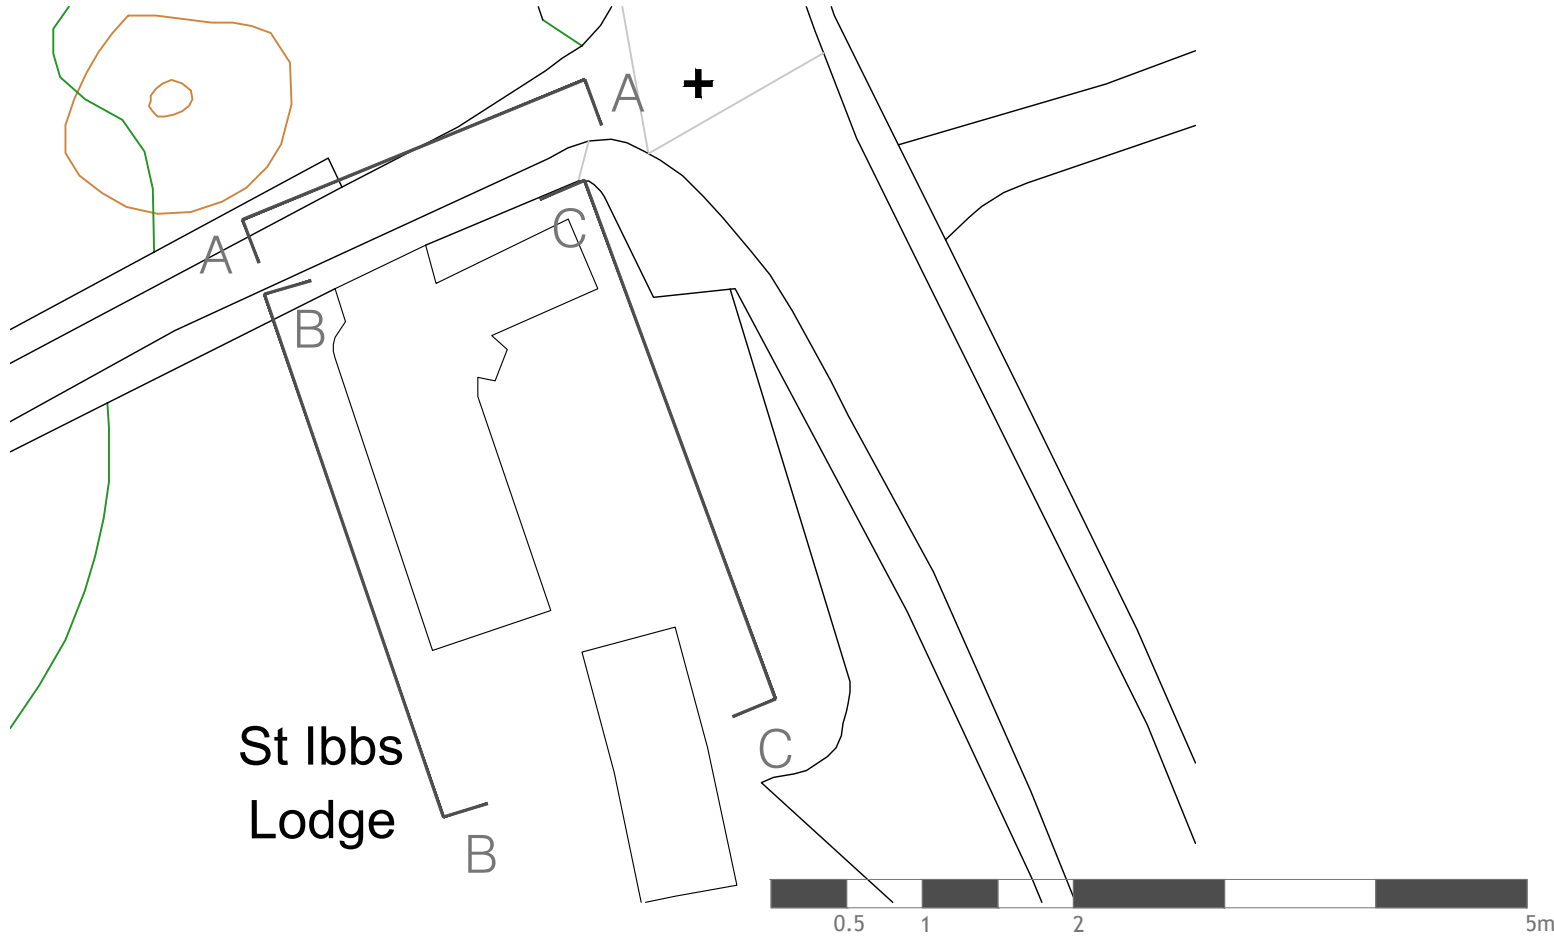

Key plan NTS

Note: This drawing is copyright

Michael Collins Architects

St Ibbs Cottage

Job No. 215 Elevations as proposed

Stage: Stage 3
Status: Planning

011

REVISION: Scale 1:50@A1

Suite 4a, 30 Bancroft
Hitchin, SG5 1LE
01462 236866
michael@michaelcollinsarchitects.com
www.michaelcollinsarchitects.com

Note: to be read in conjunction with Structural Engineers Information, specification and drawings

All setting out dimensions to be checked on site by contractor and any discrepancies to be noted ASAP. Windows, steelwork, to be site sized.

All sundry work not shown to be undertaken in accordance with the British Standards.