




Existing North West Site Elevation
1 : 200

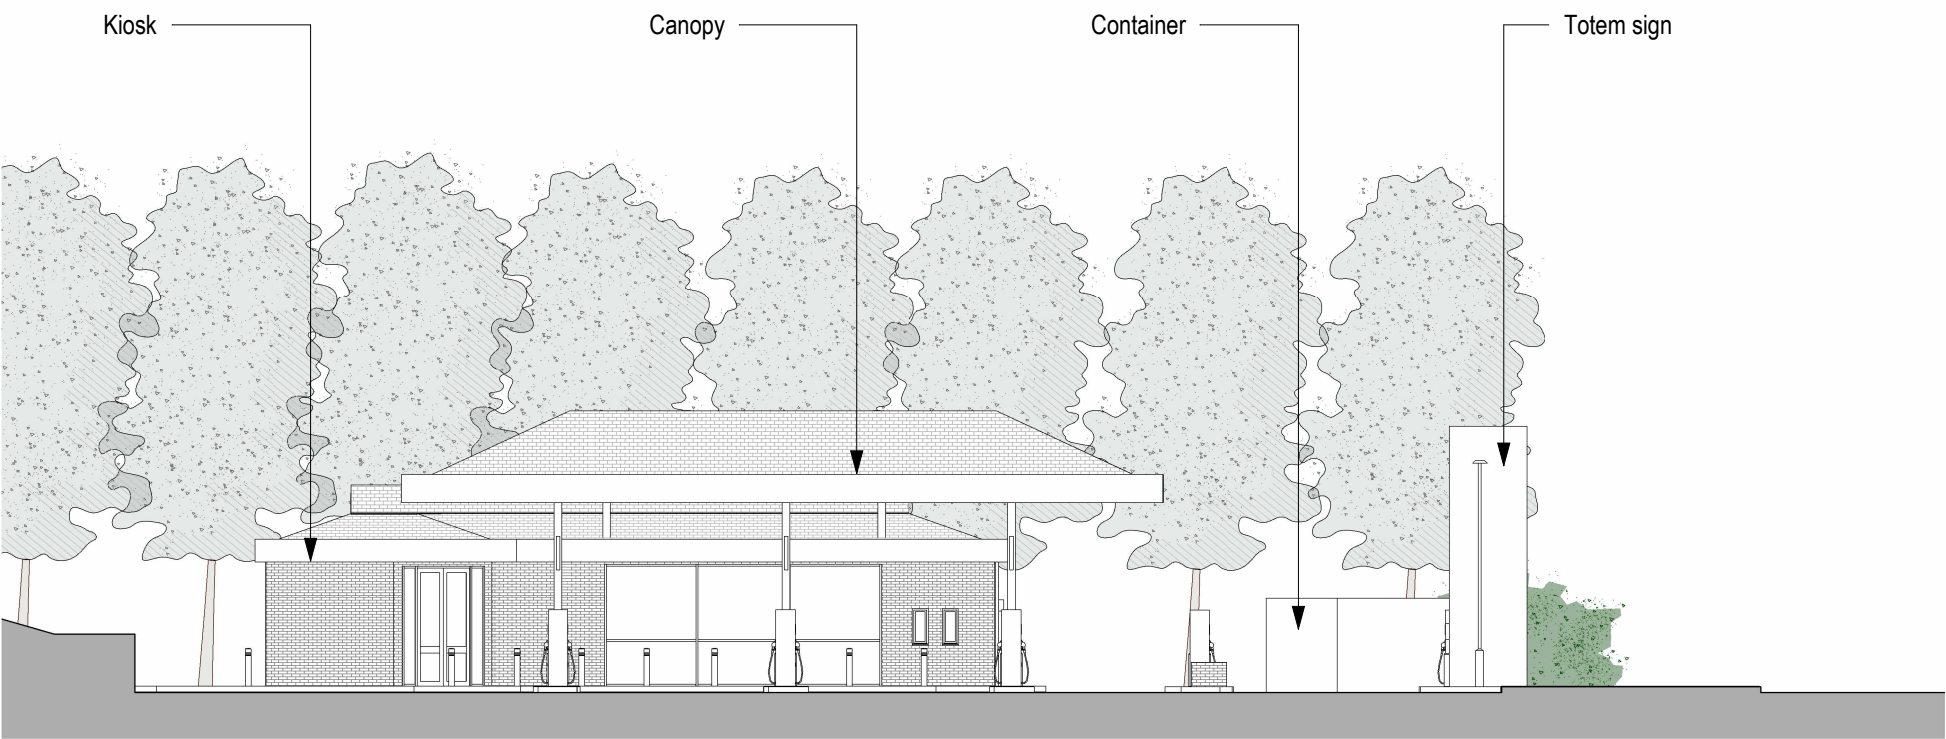

Existing North East Site Elevation
1 : 200

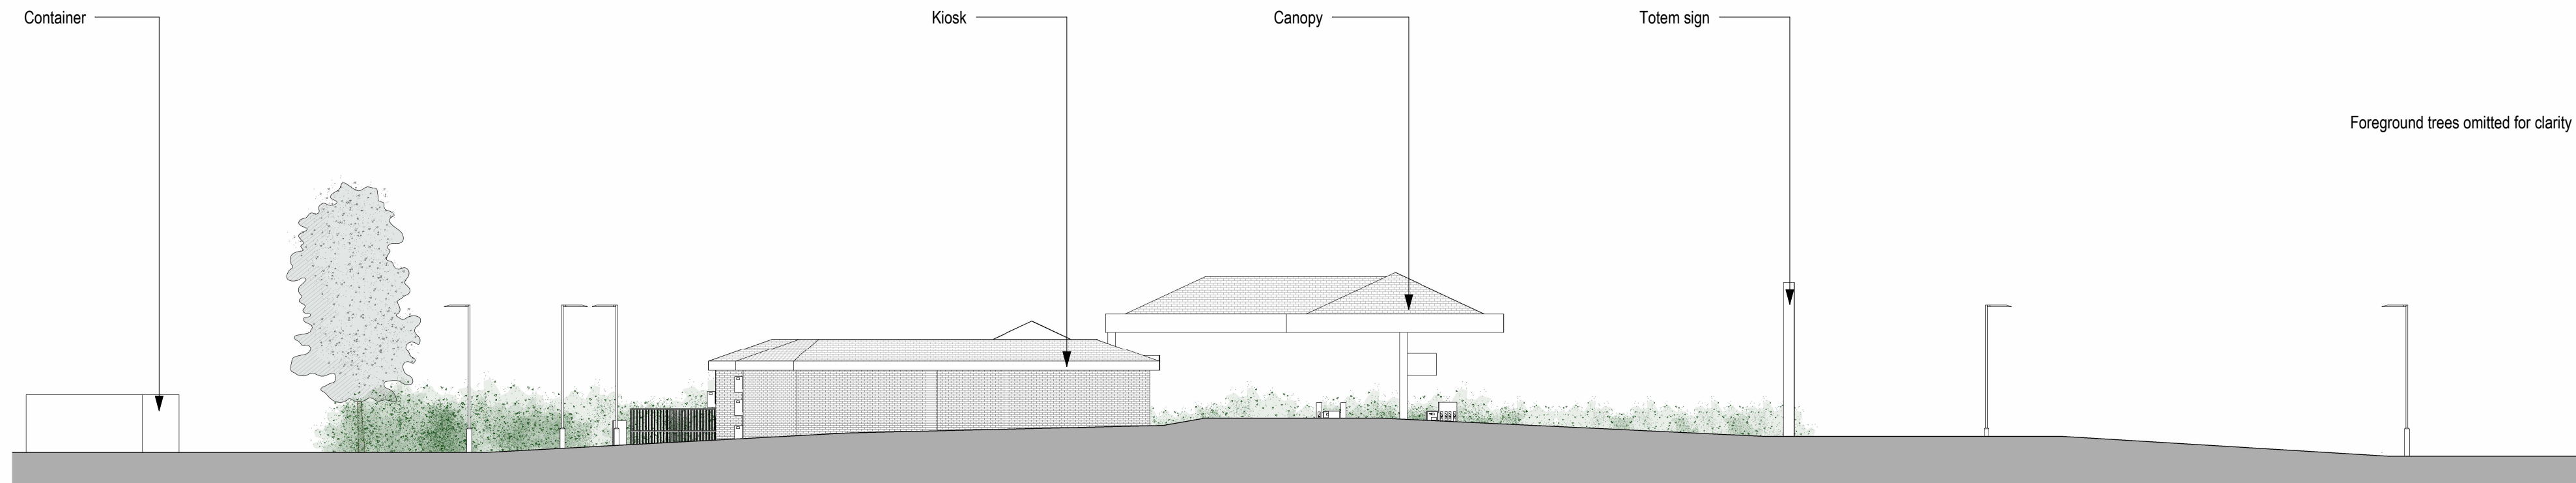

Existing South East Site Elevation
1 : 200

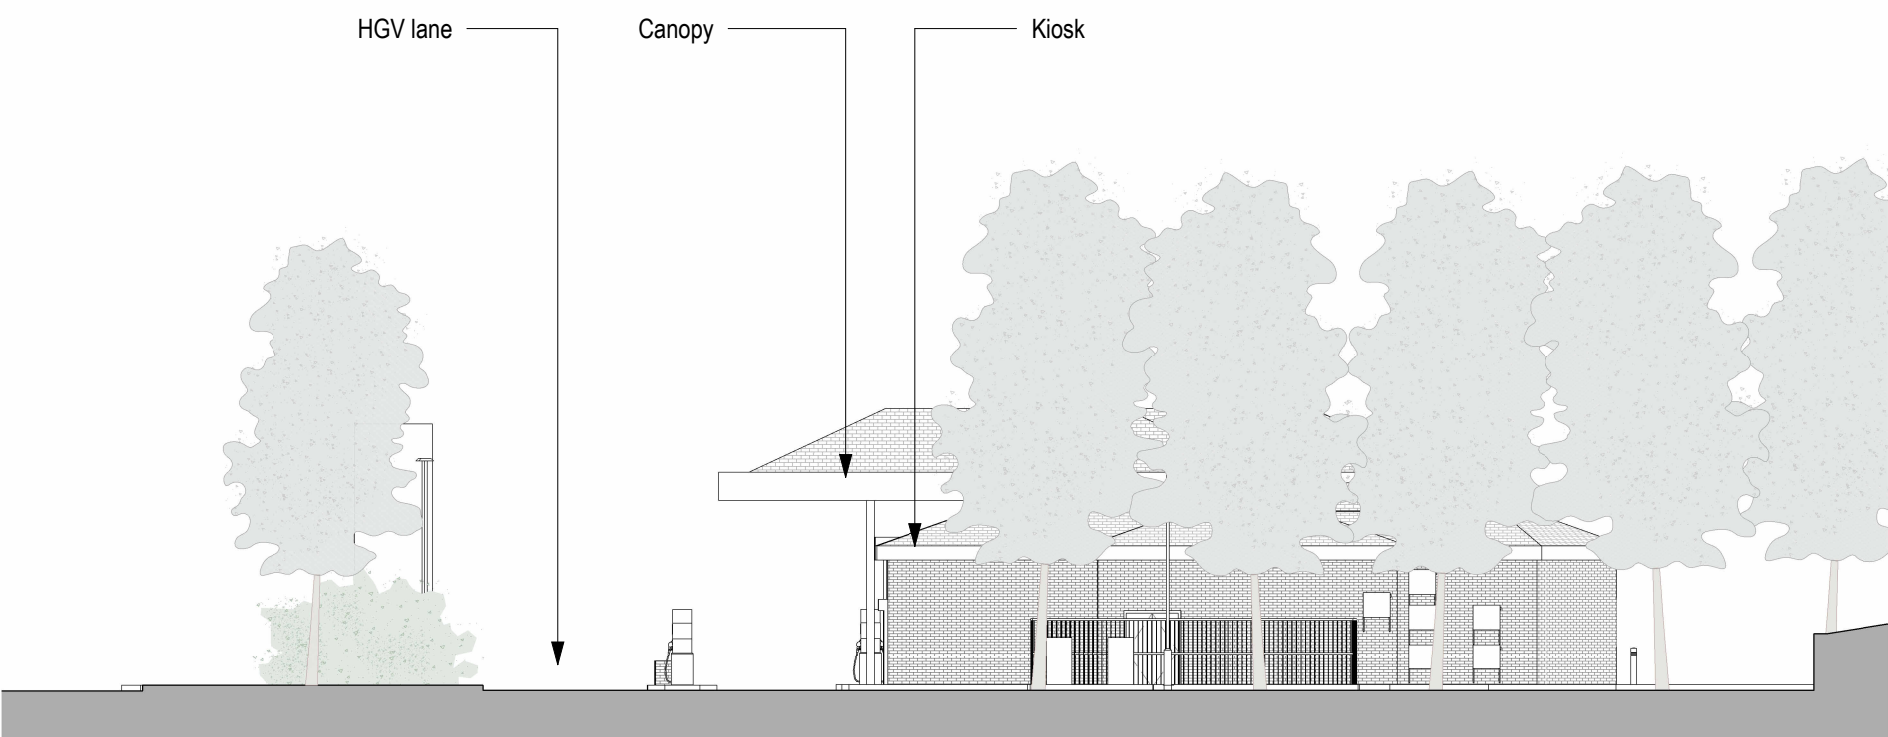

Existing South West Site Elevation
1 : 200

NOTES
All dimensions to be verified on site, and the Architect informed of any discrepancy. All drawings and specifications should be read in conjunction with the Health and Safety Plan; all conflicts should be reported to the Principal Designer.
This drawing is the copyright of C+A Design Limited. ©
DO NOT CONSTRUCT FROM THIS DRAWING

Construction staff and operatives must ensure the Principal Contractor has provided thorough and accurate information on all health and safety aspects relating to the designs identified on this drawing, including the review of:

- Designers/contractors risk assessments
- Method statements
- Permits to work
- Construction phase health and safety plan

This drawing includes information provided by independent surveyors and / or consultants, to whom all queries shall be made. C&A Design can accept no liability for its content or accuracy.
Drawings to be read in conjunction with: - NBS Specification. Any anomalies and/or discrepancies to be raised to C&A as soon as reasonably practicable

A	Issue for planning	revision	20/05/24	LB	MRJ
			date	by	chk

CLIENT



C+ADesign

C+A Design Ltd. 2b - 3b Hathersage Business Park, Heather Lane, Hathersage, S32 1DP
Tel: 01433 652220 Web: www.cad-td.co.uk

DRAWING ISSUE

☐ Preliminary ☐ Costing ☐ Construction
☒ Planning ☐ Tender ☐ Record

date	scale @ A1	drawn by	checked by
07/01/24	1 : 200	LB	MRJ

Greenfields Service Station
A505 Baldock Rd, Royston, SG8 9NN

Existing Site Elevations

role	originator	volume	levels	type	suitability
A	CA	S1	XX	DR	S4
project number		drawing number		revision	
23067GF		310_01		A	



File reference: C:\Users\LB\OneDrive\Greenfields\23067GF-CA-S1-XX-AS-A-S0-RT02-NewCanopy.rvt