


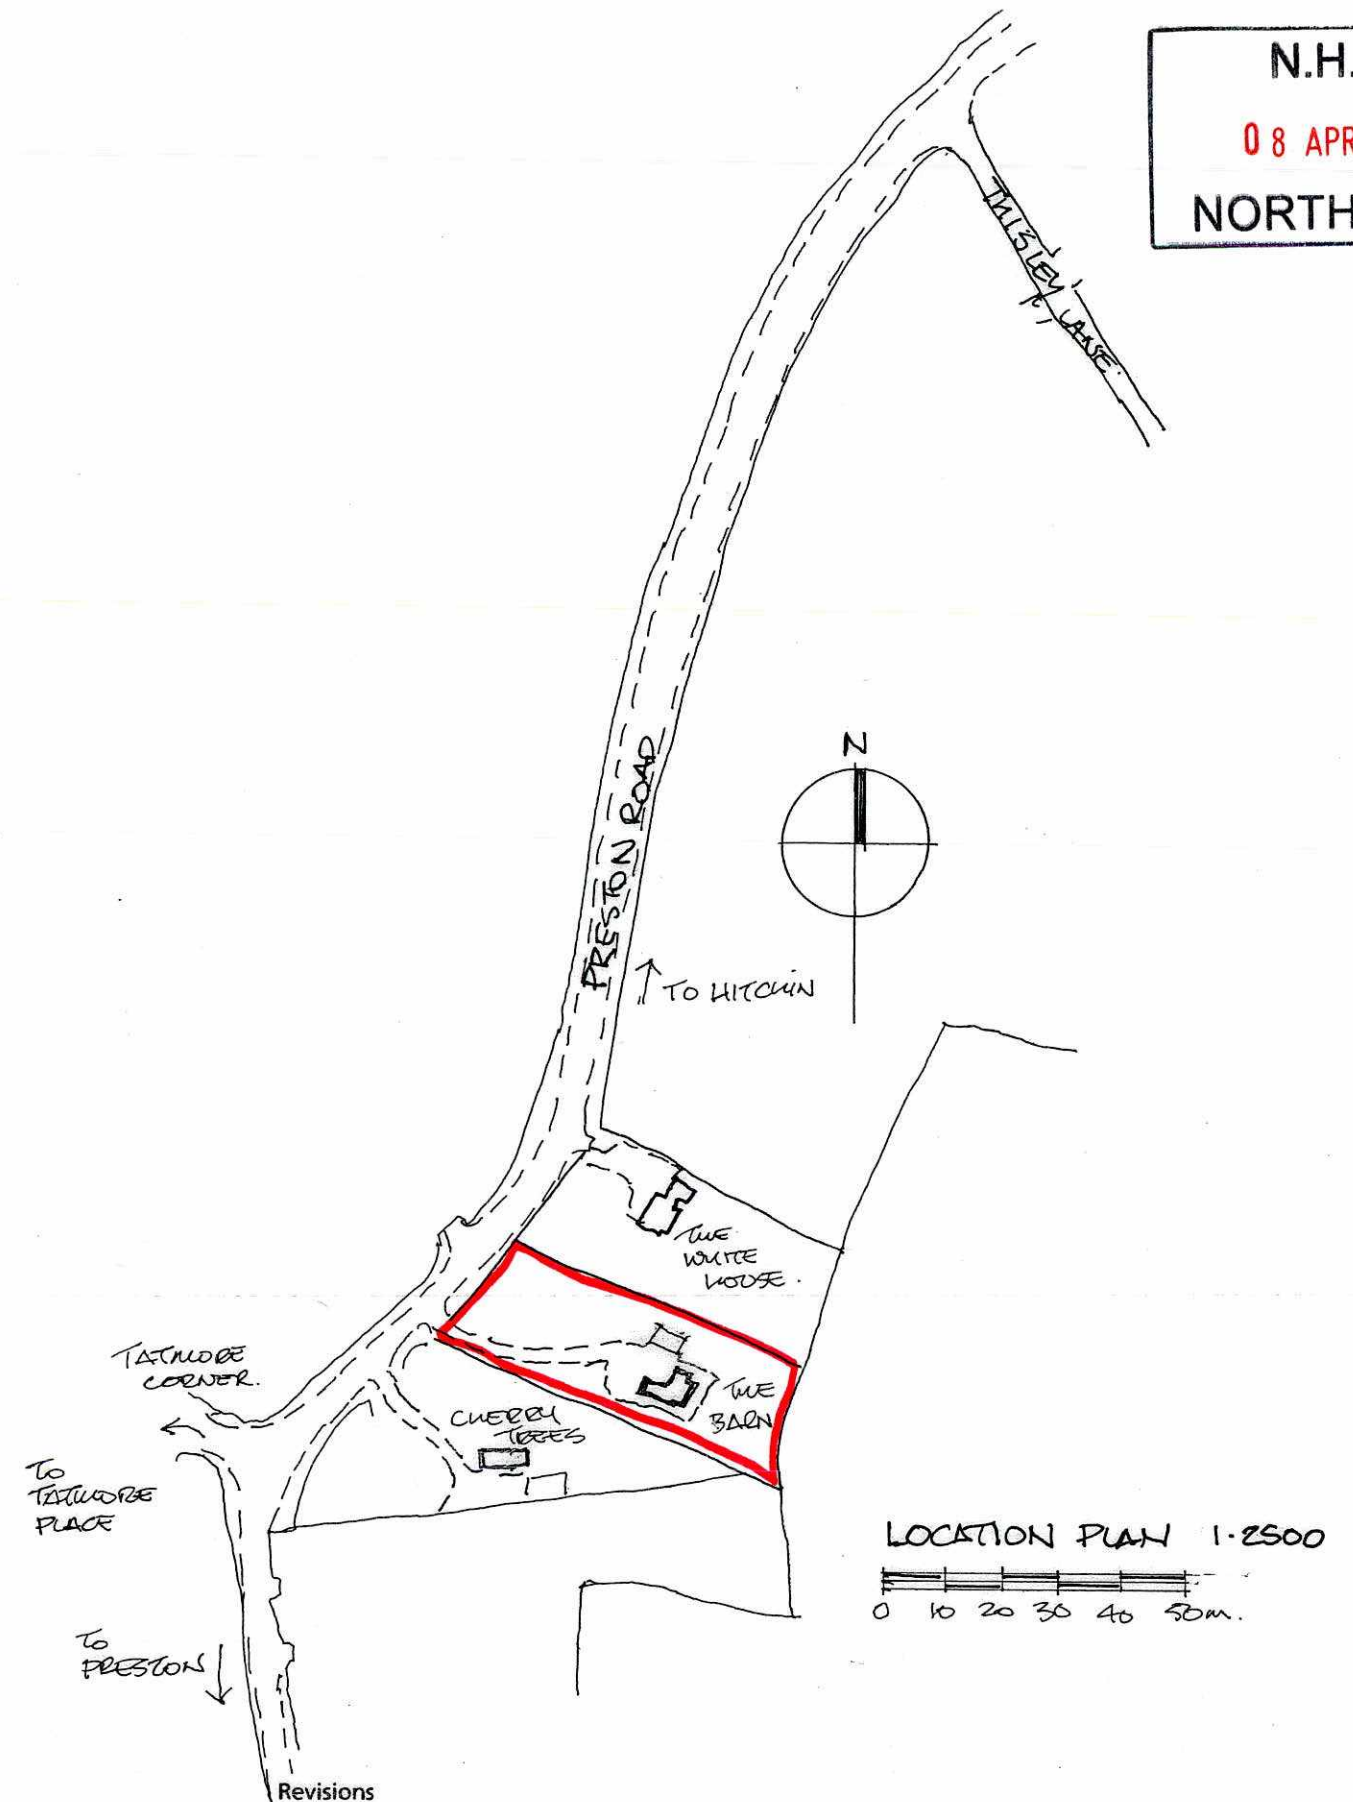

Revisions

 Edmund Wright Architect THE BARN • PRESTON ROAD GOSMERE • HERTFORDSHIRE • SG4 7QS TELEPHONE 01462 422334 EMAIL edmund@edmundwrightarchitect.co.uk PRINCIPAL - EDMUND WRIGHT, R.I.B.A.	Project SOLARPANELS AT THE BARN HOUSE	
	Client MR & MRS E WRIGHT	
	Title LOCATIONS PLAN	
	Scale 1:2500 @ A3	Drawn by ECW
	Date APRIL 2021	Drawing No. 20/11/11

DO NOT SCALE OFF THIS DRAWING

THIS DRAWING IS PROTECTED BY COPYRIGHT