


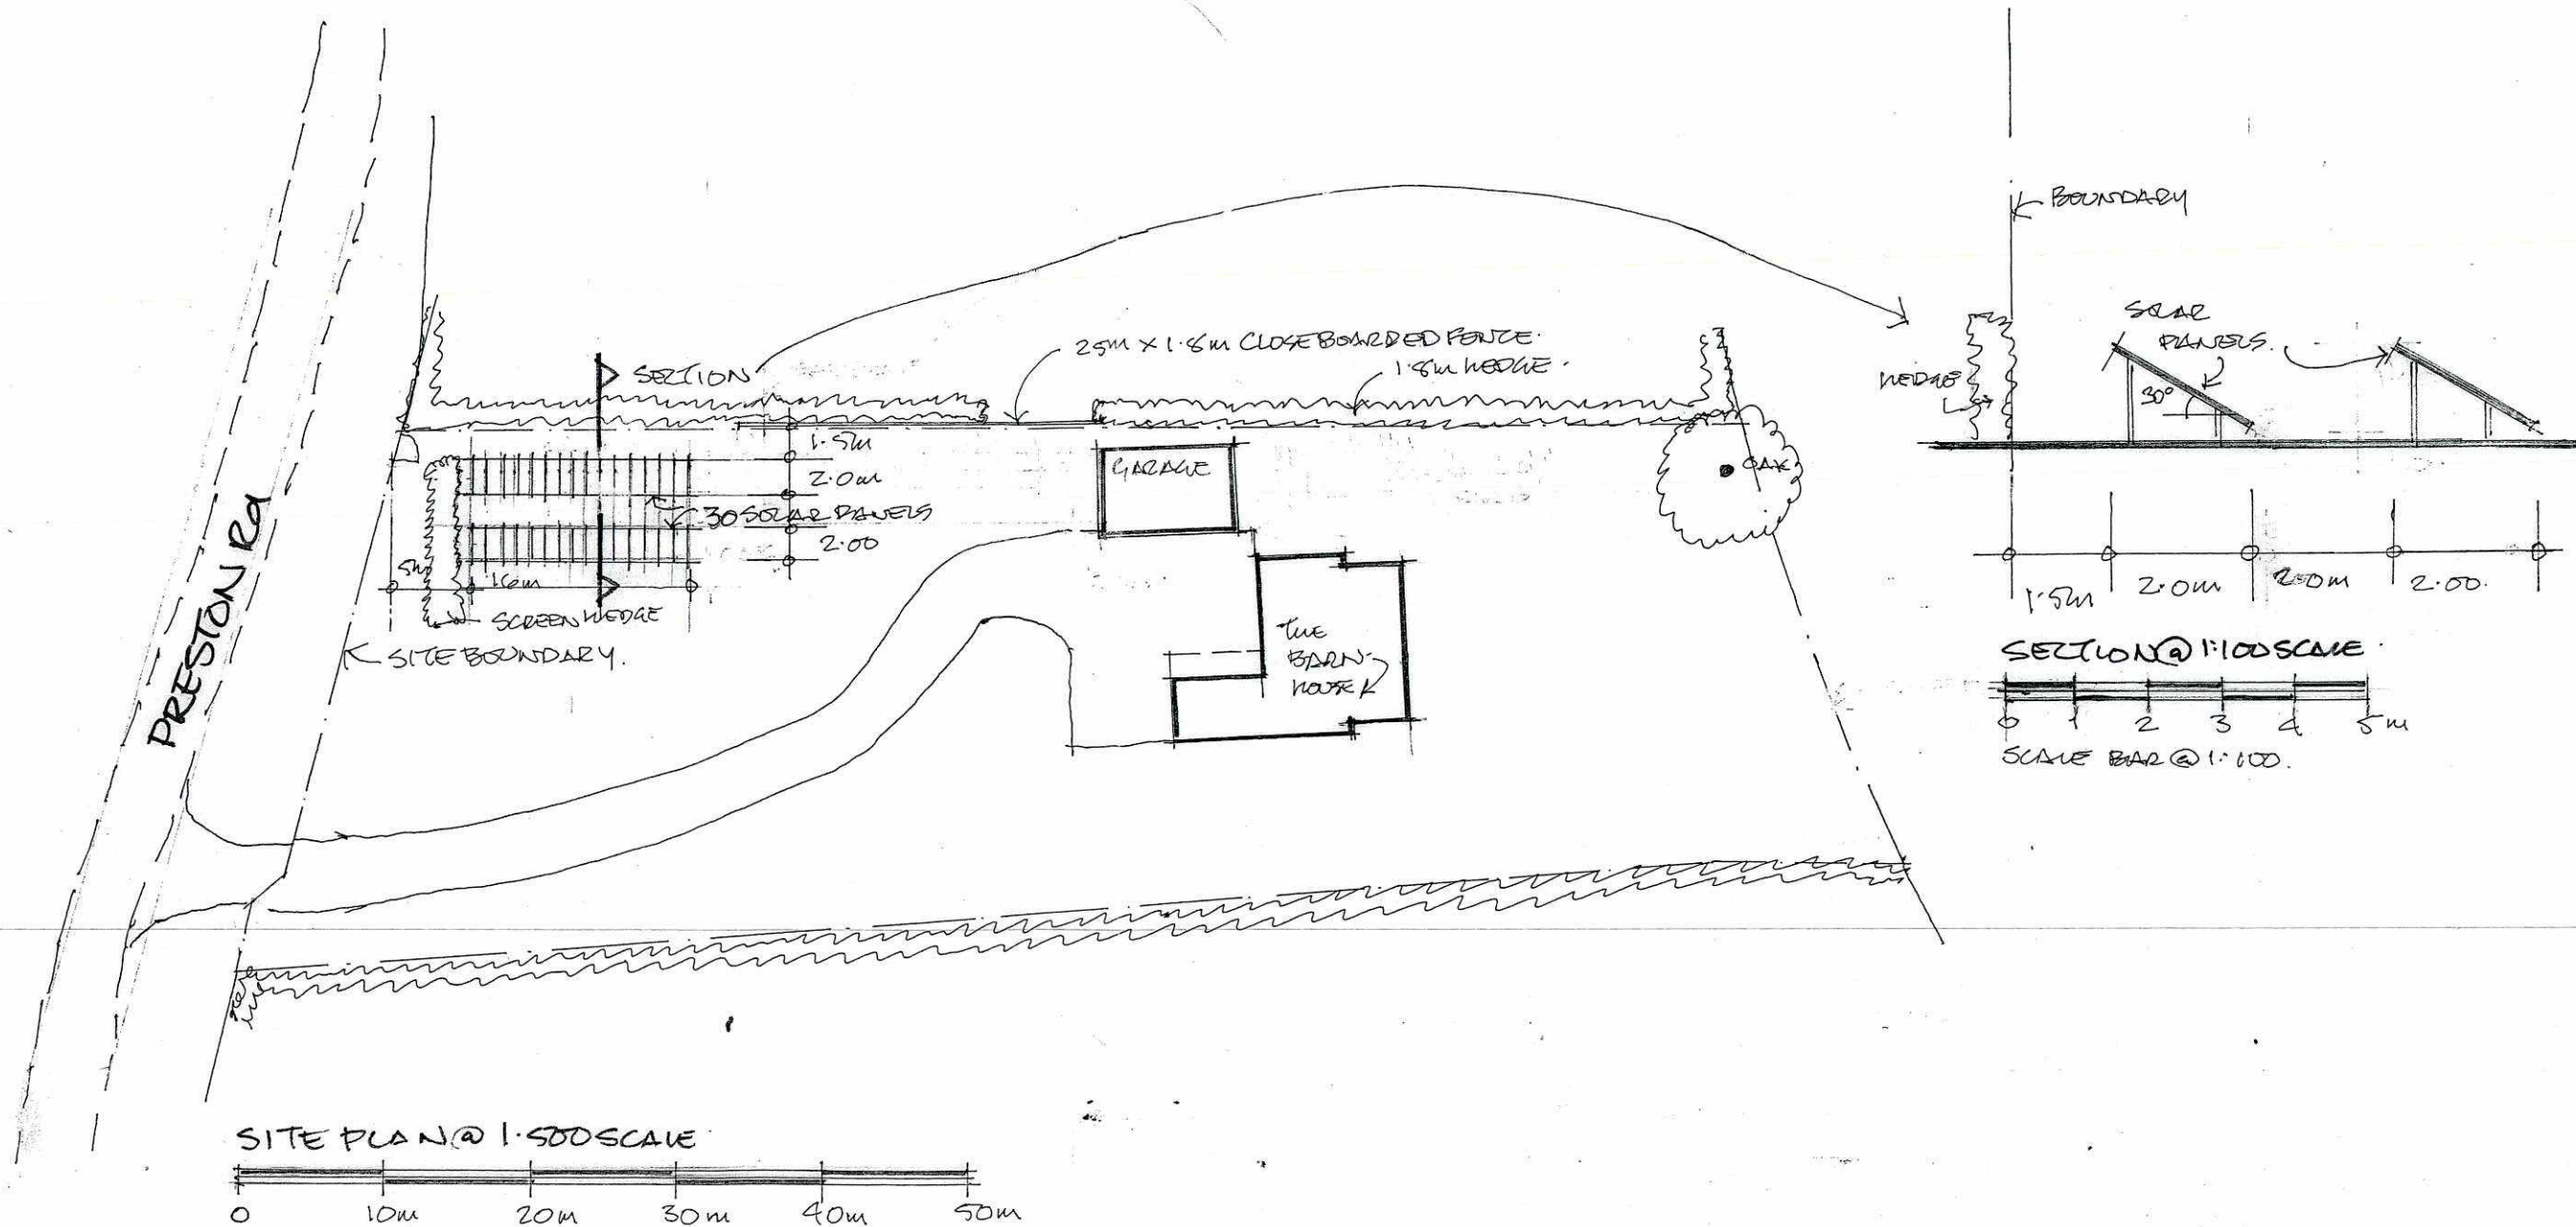

Revisions A: 20 MARCH 24: SOLAR PANELS NOW PORTRAIT, WAS LANDSCAPE

 Edmund Wright Architect THE BARN • PRESTON ROAD GOSMORE • HERTFORDSHIRE • SG4 7QS TELEPHONE 01462 422334 EMAIL edmund@edmundwrightarchitect.co.uk PRINCIPAL - EDMUND WRIGHT, R.I.B.A.	Project THE BARN SOLAR PANELS	
	Client MR & MRS E WRIGHT.	
	Title SOLAR PANELS DETAIL	
	Scale 1:500/100	Drawn by EZW.
	Date FEB 2014	Drawing No. 20/11/10A