


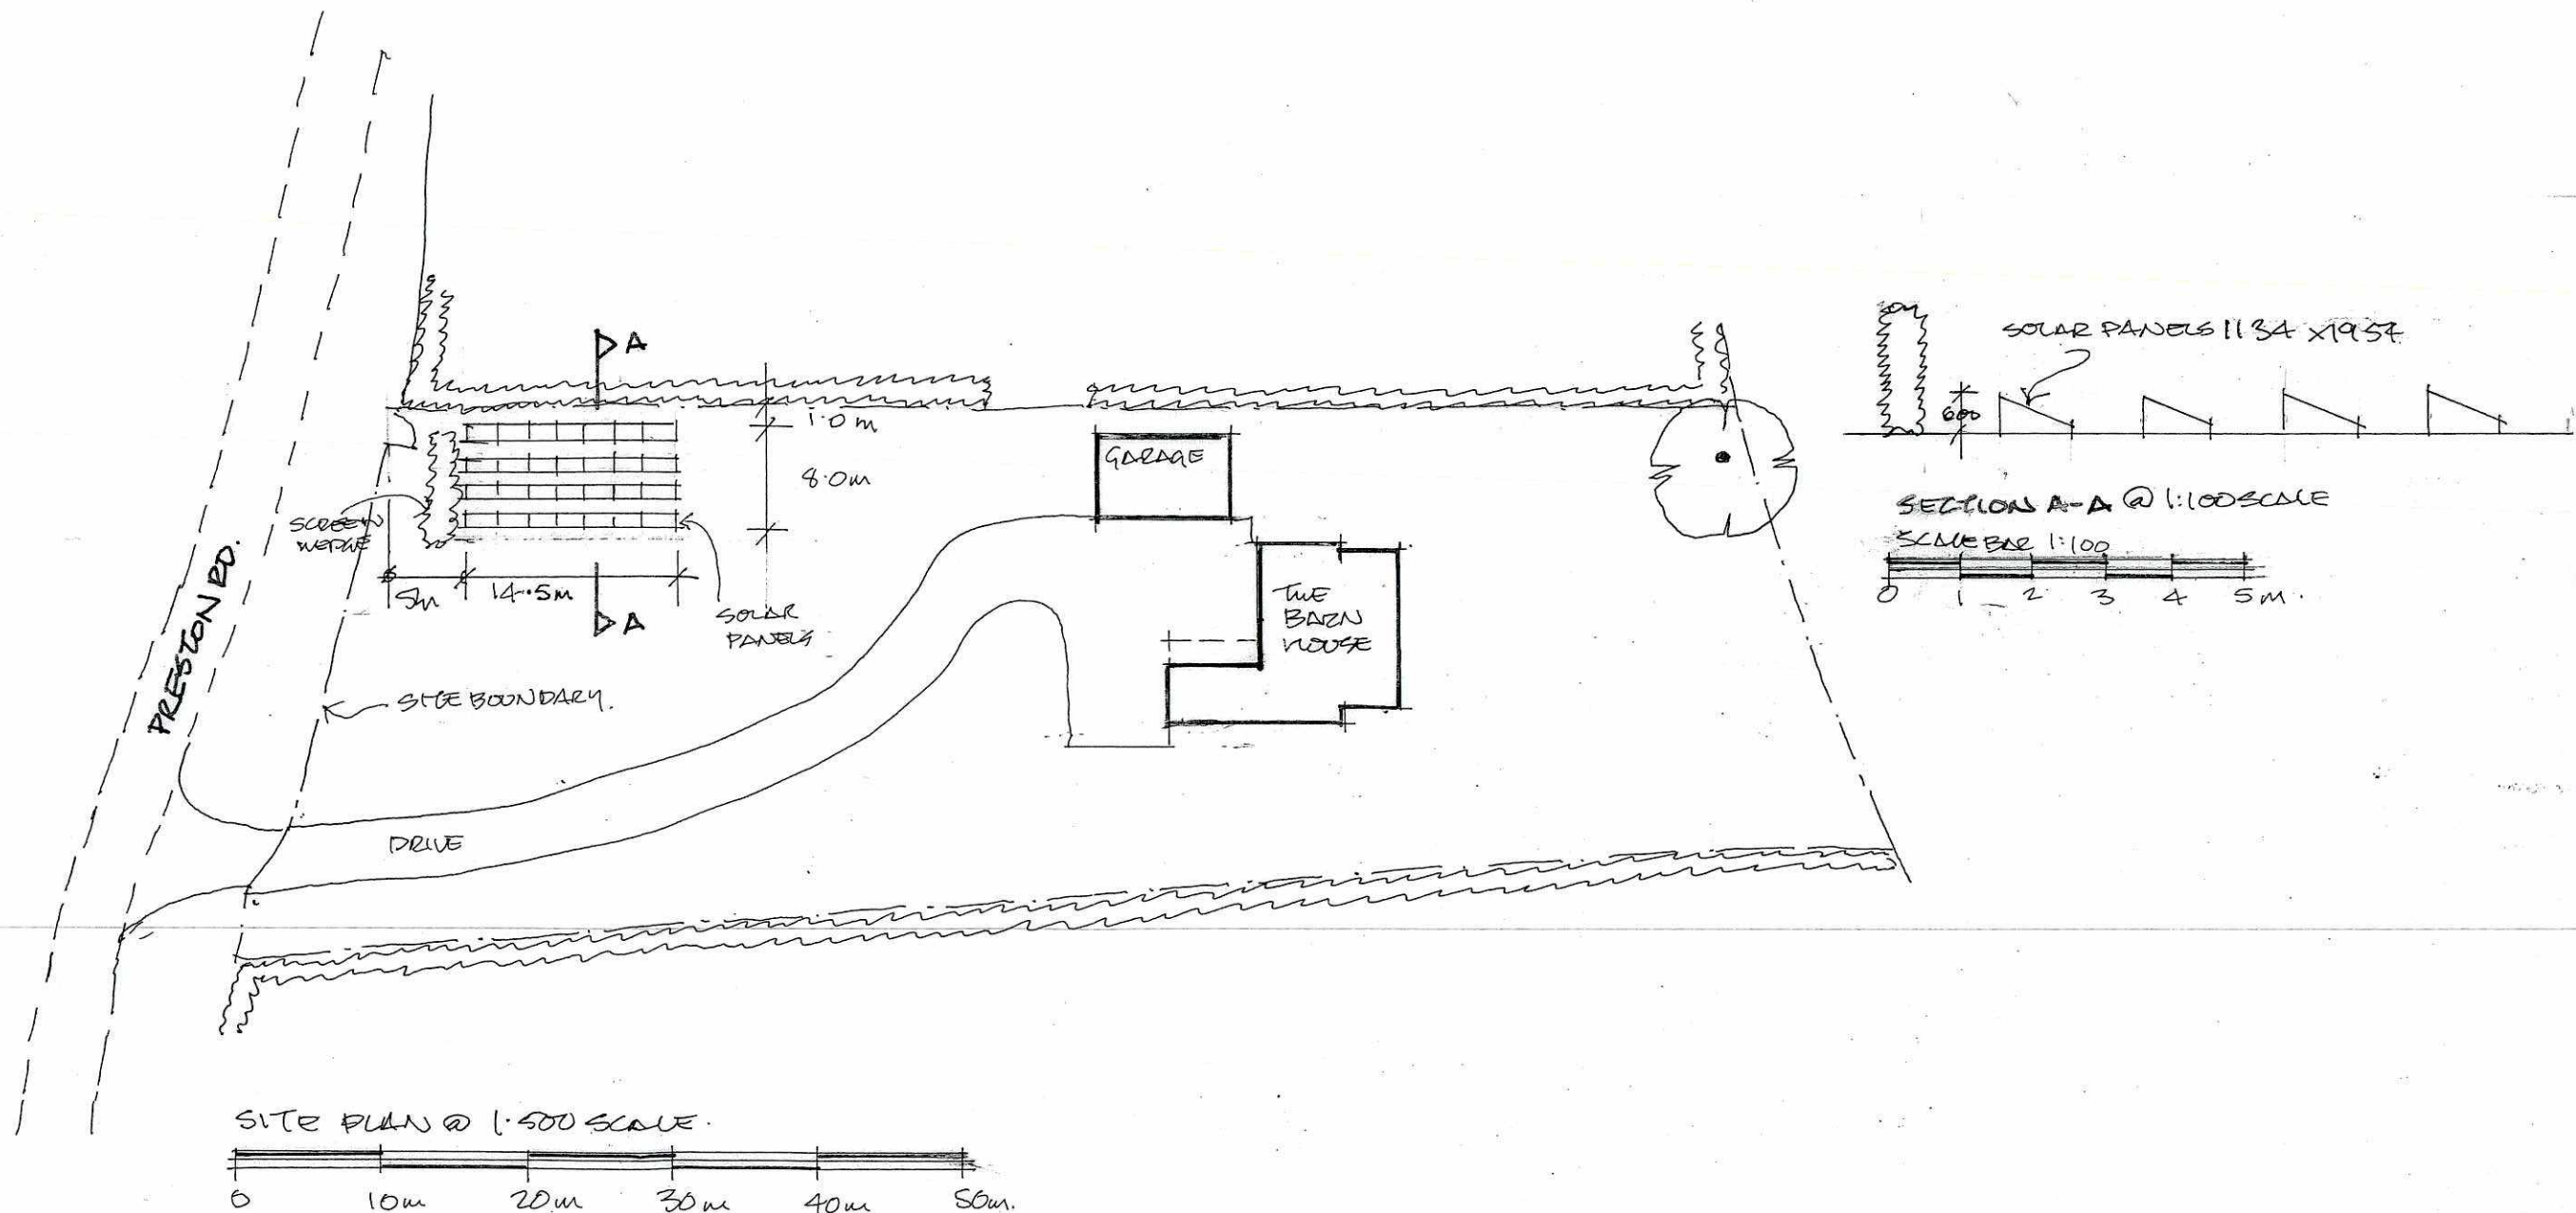

B 27 MARCH 25 SOLAR PANELS LANDSCAPE AND REDUCED HEIGHT.
Revisions A 20 MARCH 24 SOLAR PORTAL T

 Edmund Wright Architect THE BARN • PRESTON ROAD GOSMORE • HERTFORDSHIRE • SG4 7QS TELEPHONE 01462 422334 EMAIL edmund@edmundwrightarchitect.co.uk PRINCIPAL - EDMUND WRIGHT, R.I.B.A.	Project	THE BARN SOLAR PANELS	
	Client	MR & MRS E WRIGHT	
	Title	SOLAR PANELS DETAIL	
	Scale	1:500/1:100 @ A3	Drawn by ELW
	Date	MARCH 2025	Drawing No. 20/11/10B

DO NOT SCALE OFF THIS DRAWING

THIS DRAWING IS PROTECTED BY COPYRIGHT