


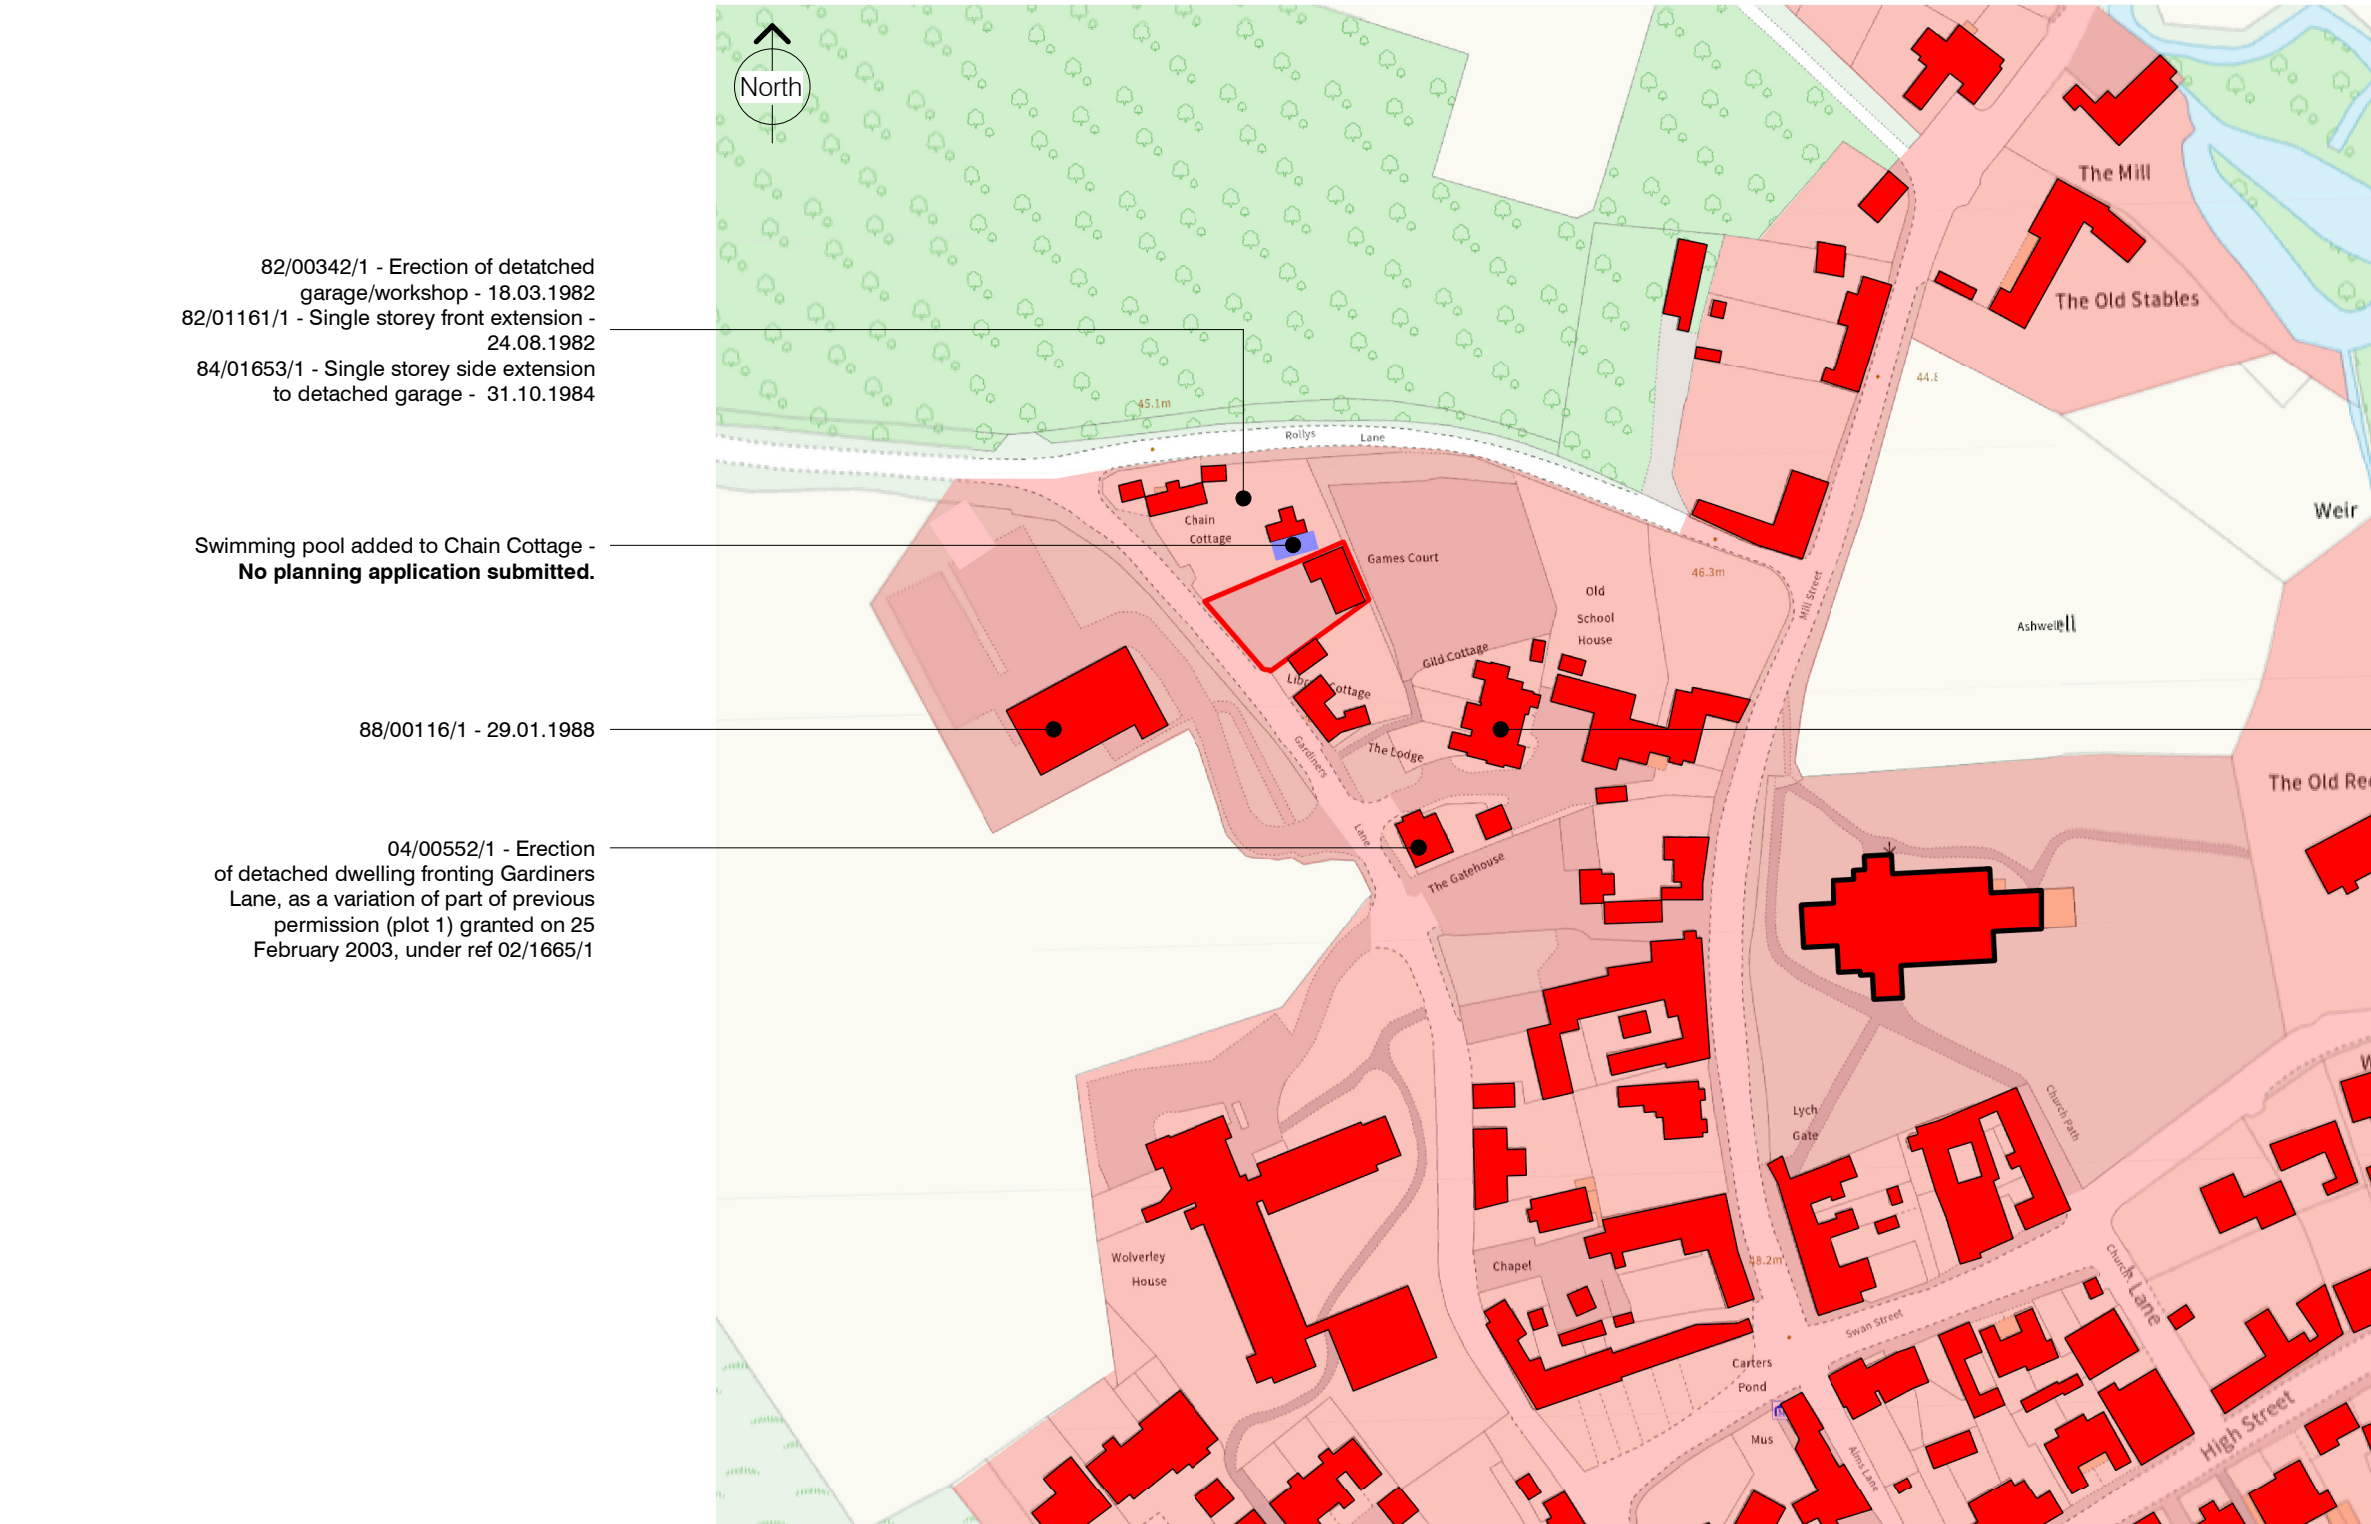

2 DEVELOPMENT PLAN
1 : 1500 @A3

0 10 20 30 60m

Client:	Jason Jarvis
Address:	Gardiners Lane, Ashwell, SG7 5PY
Sheet Size - A3	

Title:	Local Development plan
Status:	PRE

Project number:	JJ-2329	Drawing number:	PL002	Revisions:	-
Scale:	1 : 1500@A3	Drawn by:	Author	Date:	07/31/24
The copyright of this drawing is vested with the author and must not be copied or reproduced without consent. Figures dimensions only to be taken from this drawing. All contractors must visit the site and be responsible for checking all existing conditions and notifying the author of any discrepancies prior to any manufacture or construction work. Note this drawing will only be to scale at printed sheet size.					

Revisions:	Rev - Description	Date
	PLANNING ISSUE	28.02.25



PicklePlanning

1 Sale Drive-
Baldock-SG7 6NS
07843238113
pickleplanning@gmail.com
www.pickleplanning.co.uk