

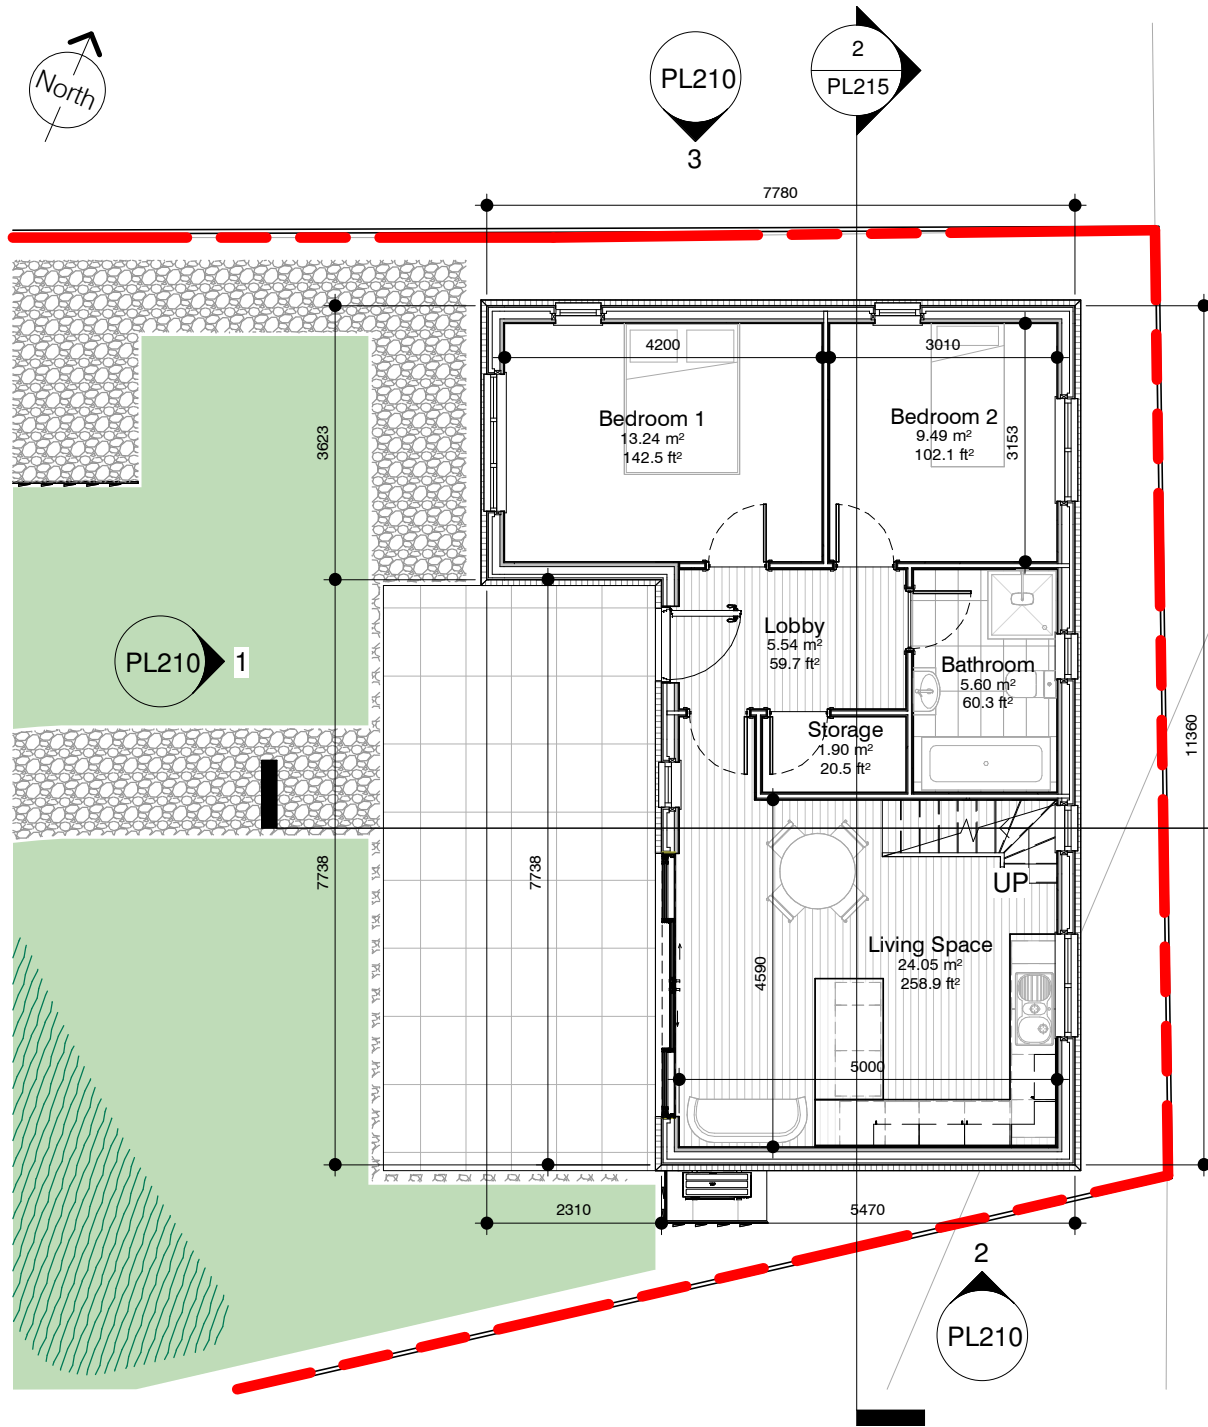


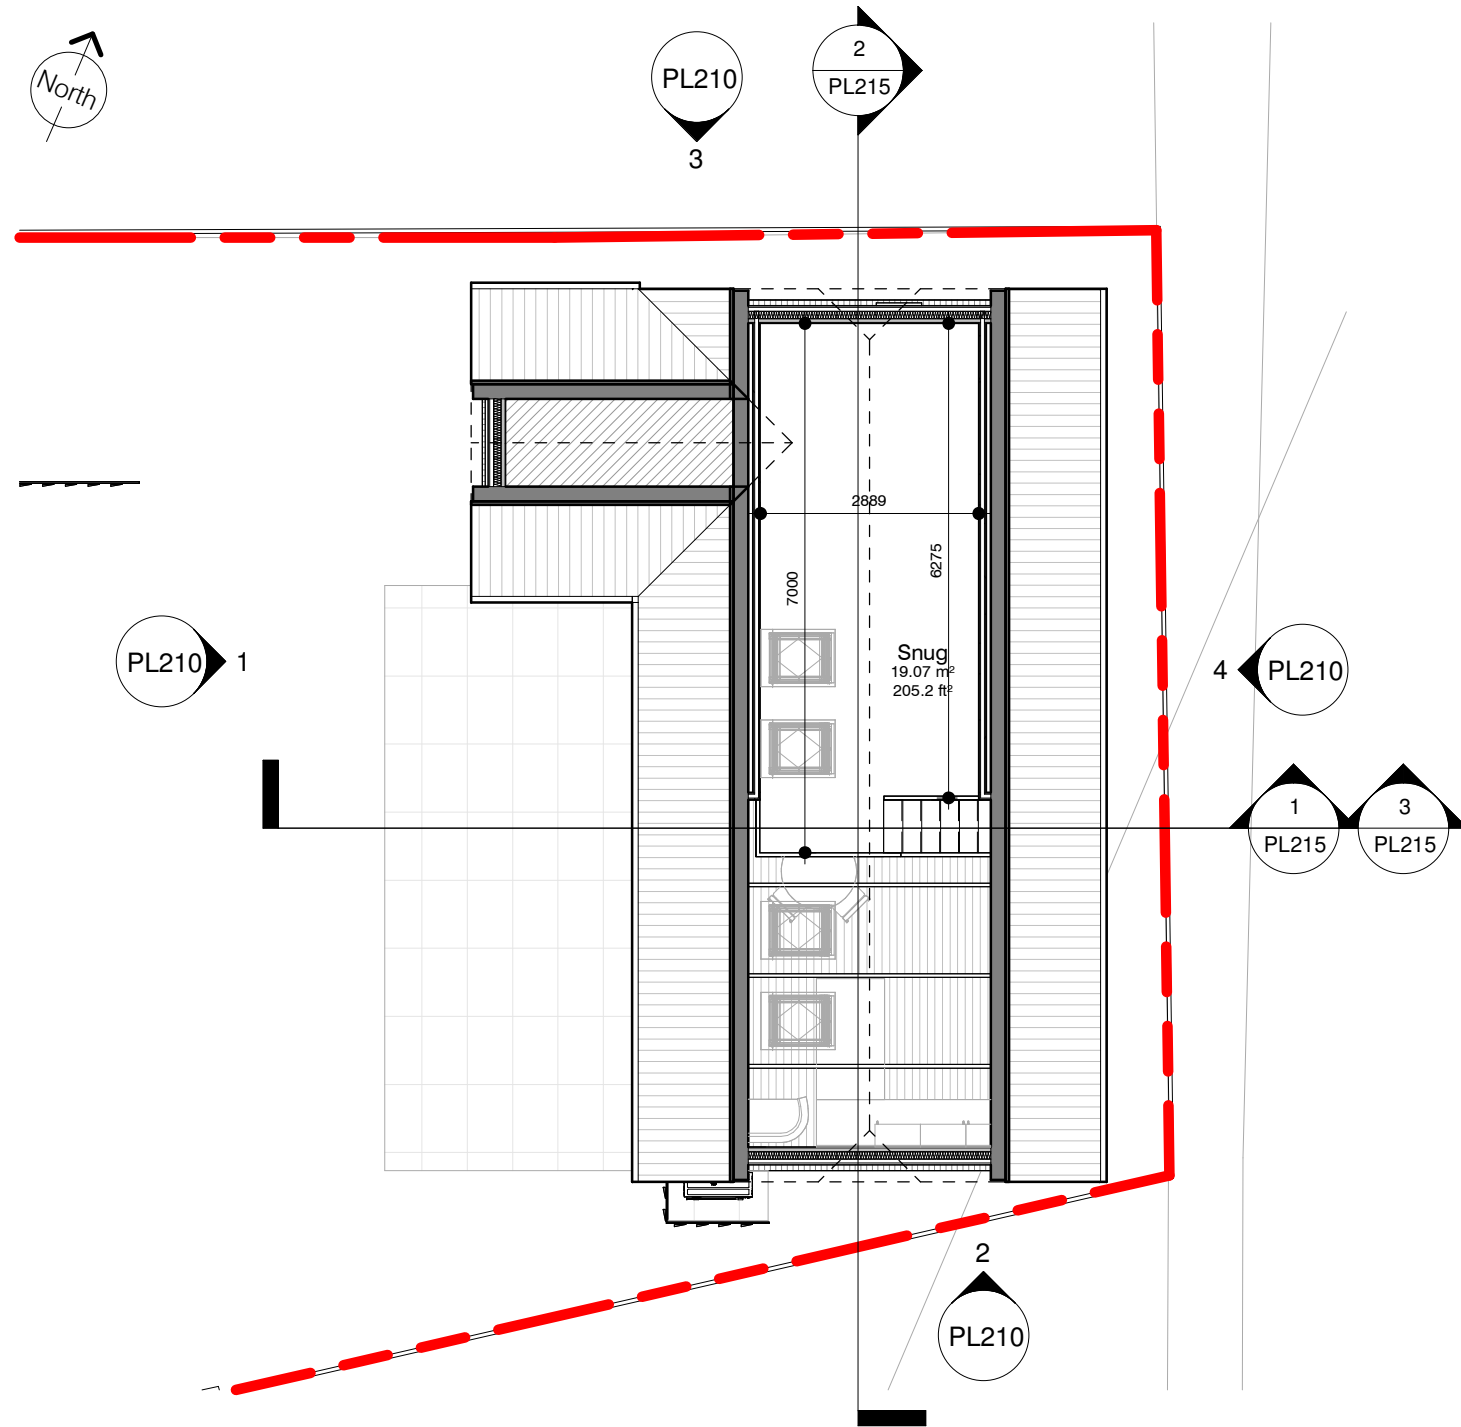

1 GROUND - Proposed B
1 : 100 @A3

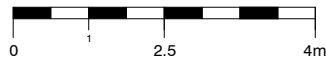

4 FIRST - Proposed
1 : 100 @A3