

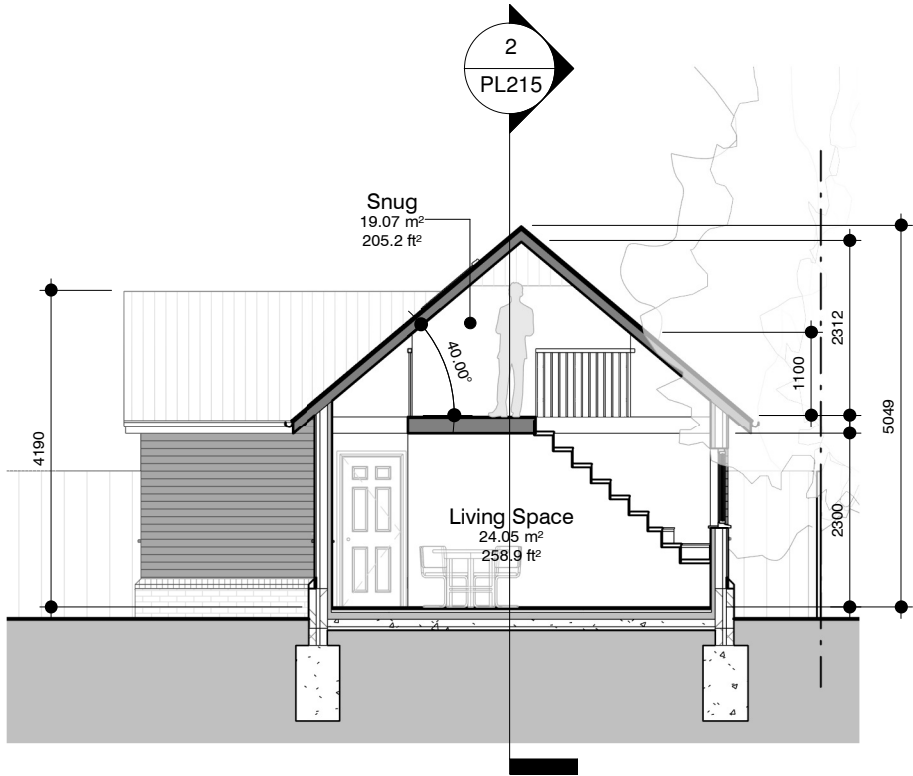


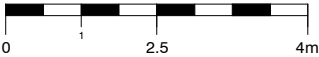


1 Section 1
1 : 100 @A3

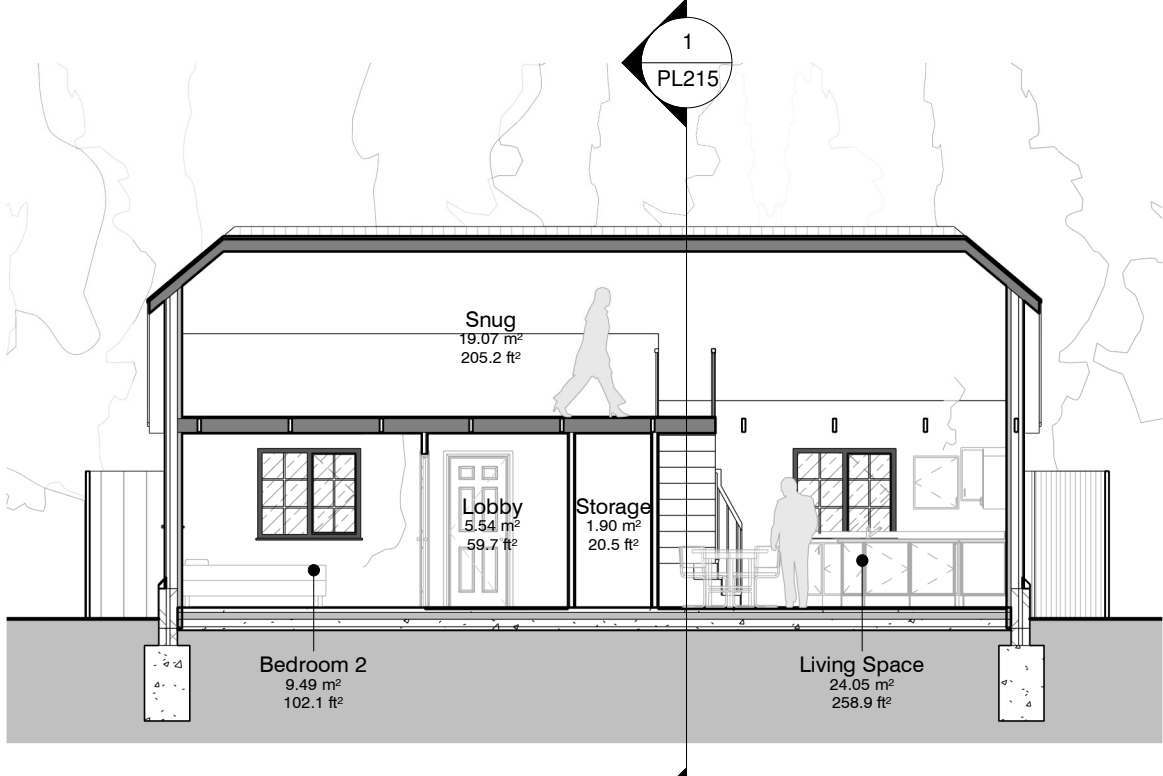

2 Section 2
1 : 100 @A3

3 PL215

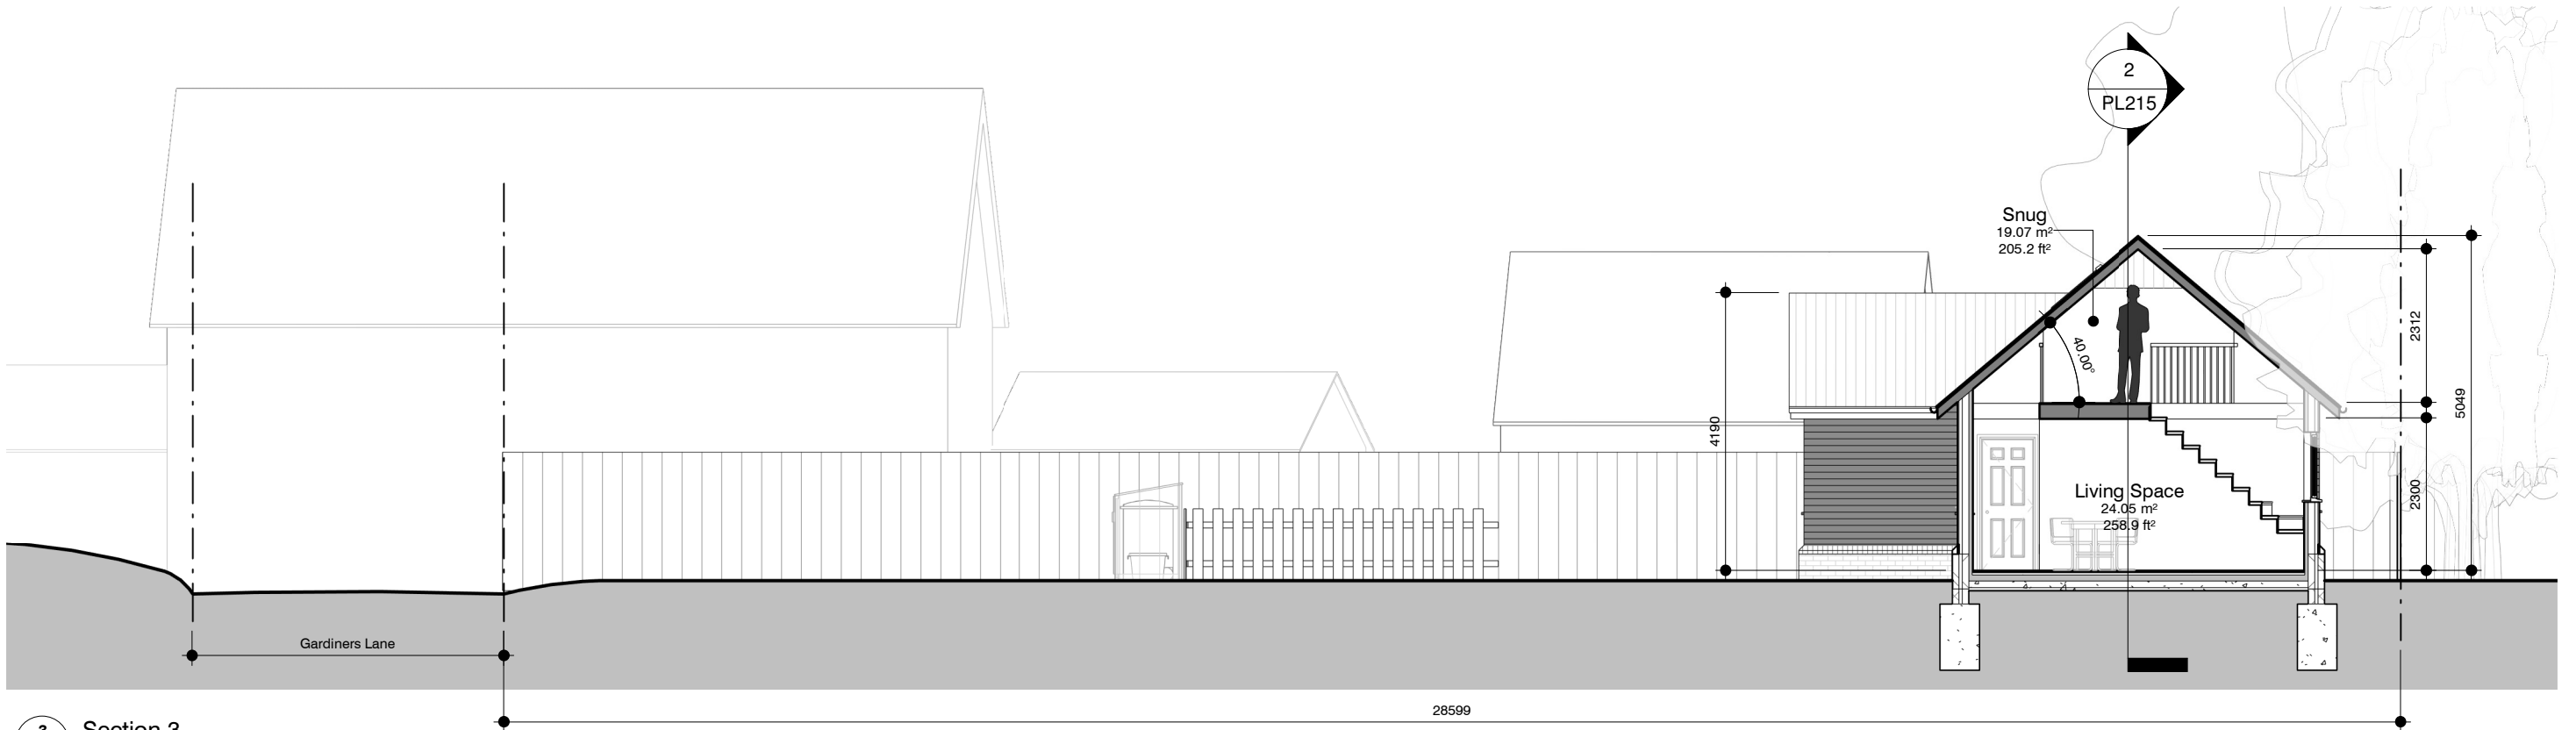

3 Section 3
1 : 100 @A3

Client: Jason Jarvis		Title: Proposed Sections		Project number: JJ-2329		Drawing number: PL215		Revision: -		Revisions: Rev - Description PLANNING ISSUE		Date 28.02.25		 PicklePlanning  1 Sale Drive- Baldock-SG7 6NS 07843238113 pickleplanning@gmail.com www.pickleplanning.co.uk	
Address: Gardiners Lane, Ashwell, SG7 5PY				Scale: 1 : 100@A3		Drawn by: Author		Date: 09/16/24							
Sheet Size - A3		Status: PRE		The copyright of this drawing is vested with the author and must not be copied or reproduced without consent. Figures and dimensions only to be taken from this drawing. All contractors must visit the site and be responsible for checking all building regulations and notifying the author of any discrepancies prior to any manufacture or construction work. Note this drawing will only be to scale at listed sheet size.											

