


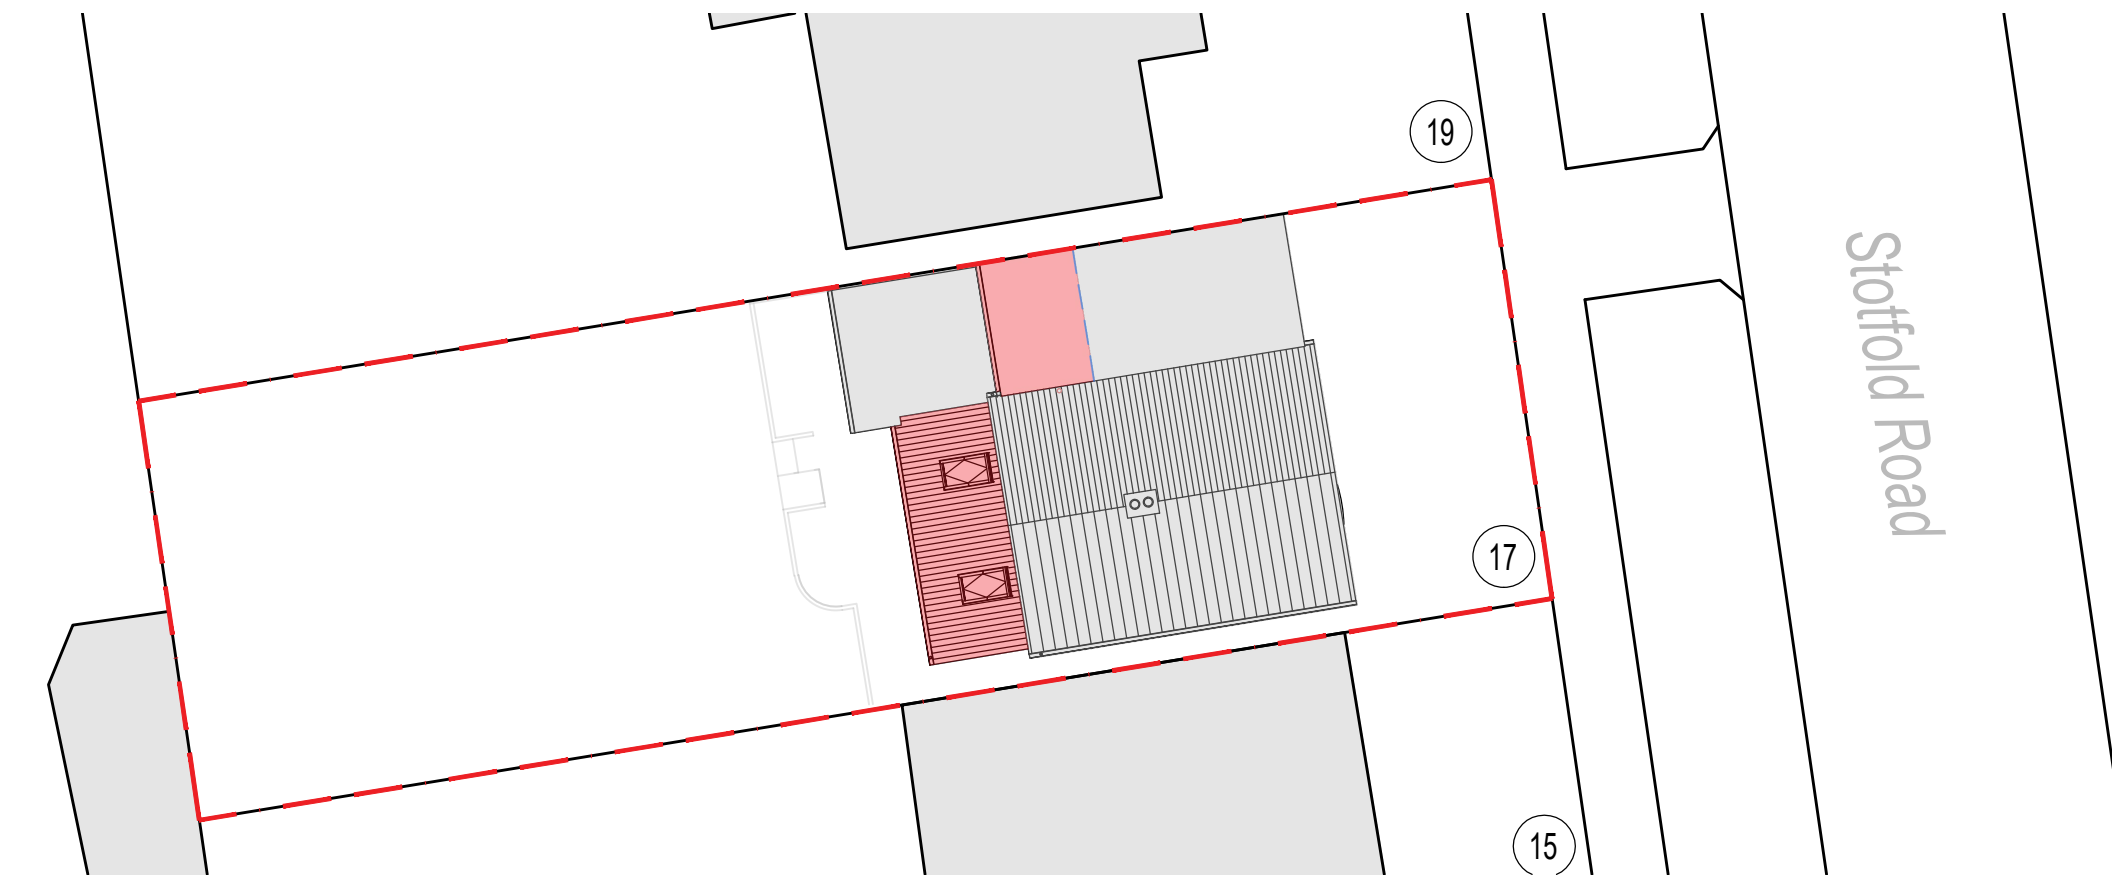

PROPOSED BLOCK PLAN @ 1 TO 200



SITE LOCATION PLAN @ 1 TO 1250

Rev.	Date	Details	Drawn	Checked
------	------	---------	-------	---------

Issued for:

PLANNING

Project/Client:

17 Stotfold Road

Project No:

Dwg No:

A010

Rev:

As Indicated

Drawing:

Site & Location Plans

North:

Drawn By:

Checked By: Date:



D.Chandler Architectural Design

61 Gernon Road, Letchworth, Hertfordshire, SG6 3HS
daniel@dcarchitectural.org - Tel: 01462 640650 - M: 07901864742