

FRONT ELEVATION



SDE ELEVATION

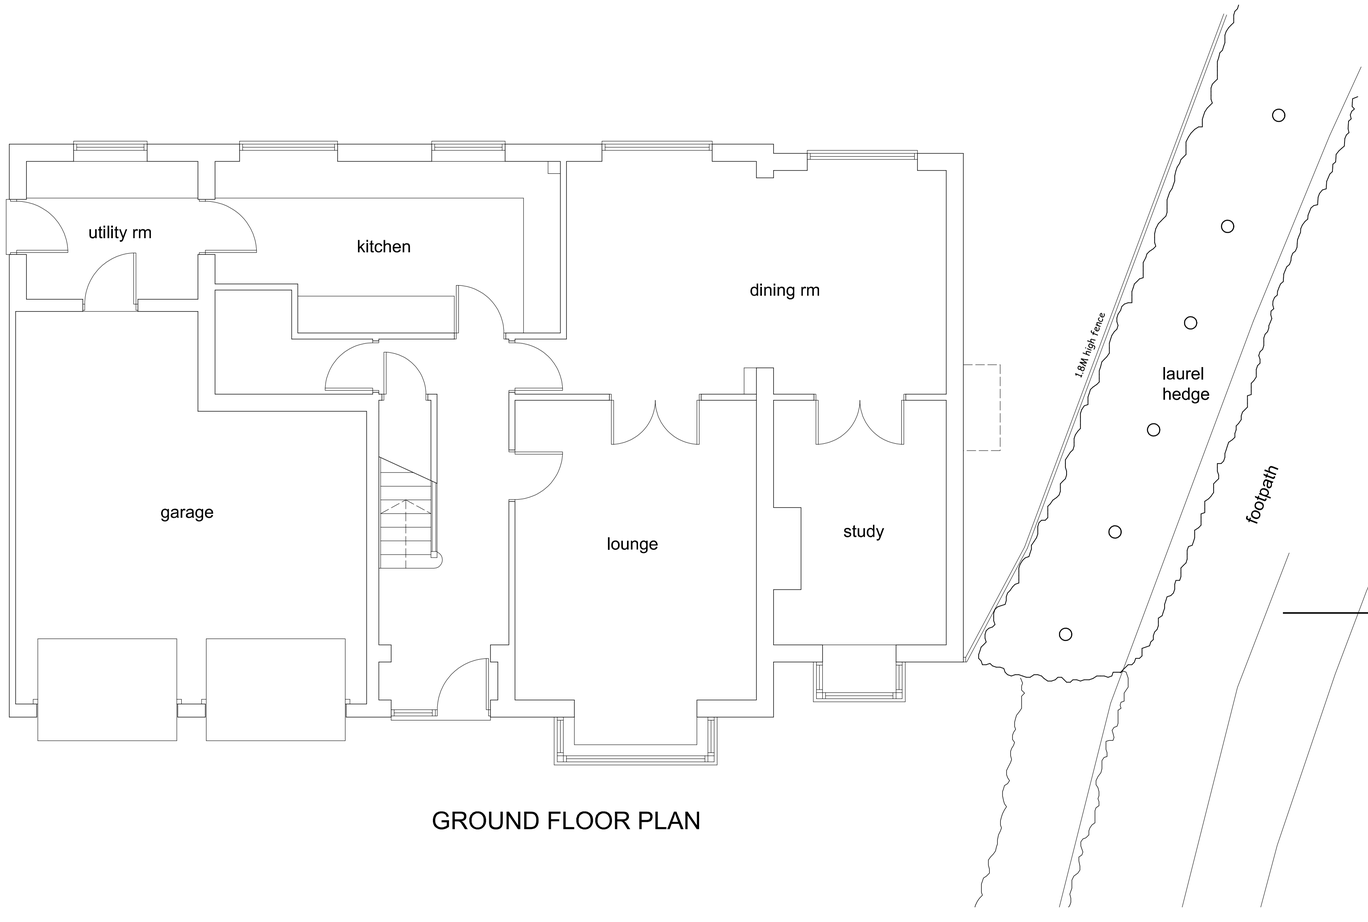

GROUND FLOOR PLAN



REAR ELEVATION



LOCATION PLAN 1:1250

20 0 20 40 60 80 100
Metres

0 1 2 3 4 5
Metres

Project

PROPOSED SINGLE STOREY
SIDE EXTENSION TO No 15
ELDERBERRY DRIVE,
ST IPPOLYTS, HERTS SG4 7SR

Client

MR G . DELUCA

Drawing

EXISTING PLAN

Scale 1:50 @ A1 Drawn C.R

Checked Date March 18

Drawing No.

DEL/18/01

This drawing and design is copyright and must not be reproduced in part or in whole without prior written consent. Contractors must verify all dimensions on site before commencing work