

FRONT ELEVATION



SDE ELEVATION



REAR ELEVATION

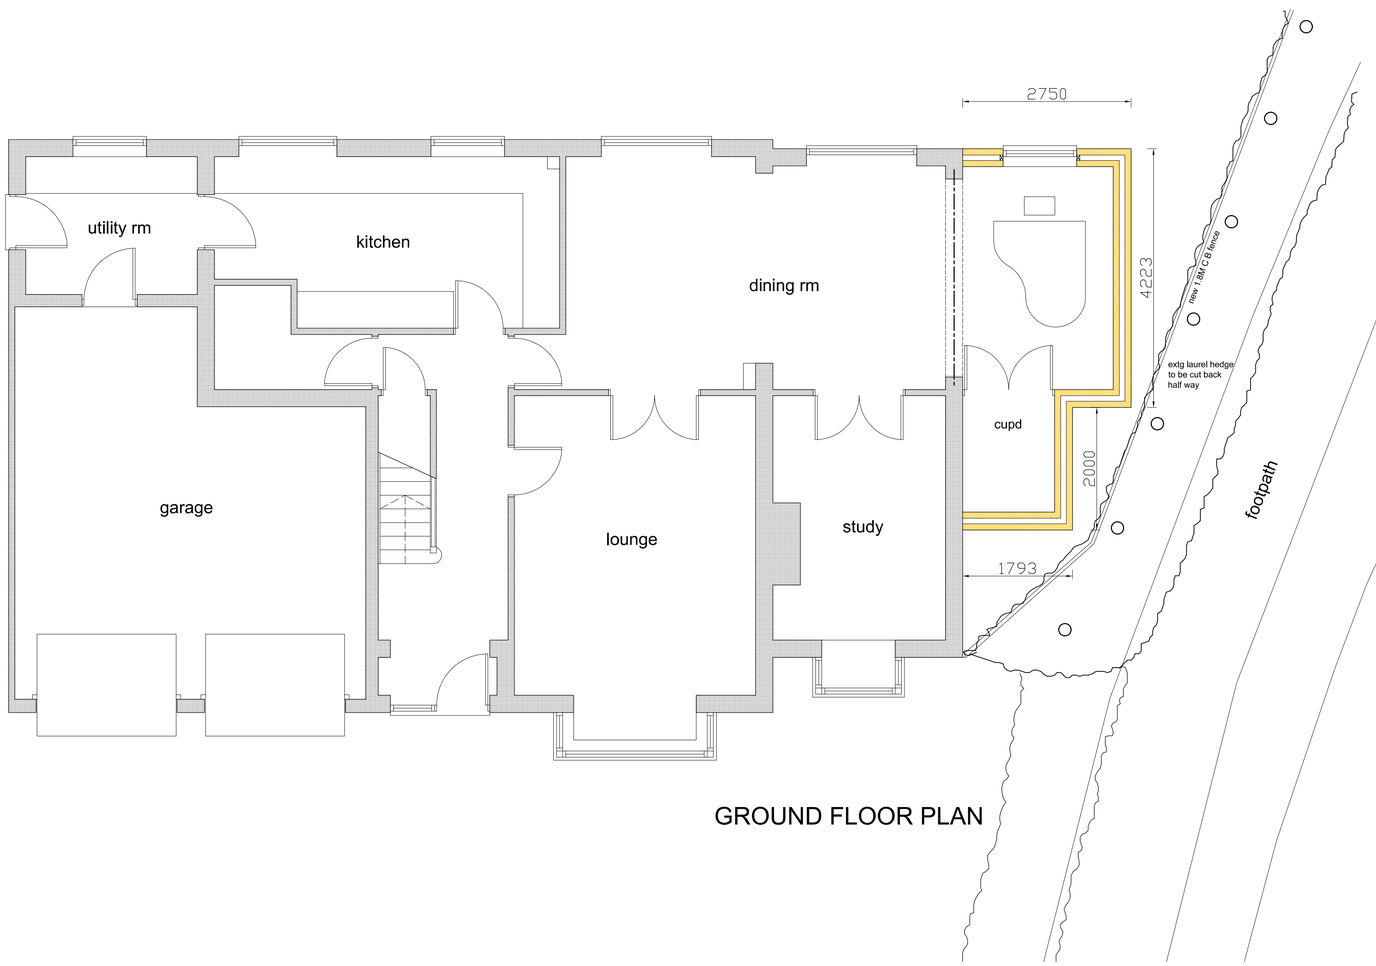

GROUND FLOOR PLAN

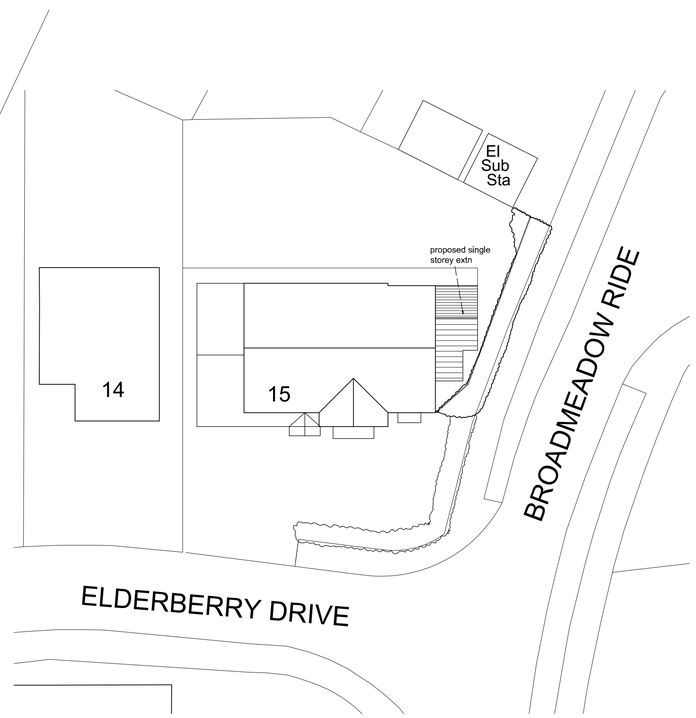

SITE PLAN 1:200

Project

PROPOSED SINGLE STOREY SIDE EXTENSION TO No 15 ELDERBERRY DRIVE, ST IPPOLYTS, HERTS SG4 7SR

Client

MR G . DELUCA

Drawing

PROPOSED PLAN

Scale 1:50 @ A1 · Drawn C.R

Checked · Date March 18

Drawing No.

DEL/18/02

This drawing and design is copyright and must not be reproduced in part or in whole without prior written consent. Contractors must verify all dimensions on site before commencing work