

1 Check All Dimensions On Site
2 Scale for Planning Purposes Only
3 All Dimensions in Millimetres
4 Drawing for the purpose stated. No other use authorised


LEGEND

- A

Area for bins & recycling storage
- B

Nom. 2.1m x 1.5m lockable timber cycle shed
- C

Bin collection location
- Bird box
- Bat box
- Hedgehog 'highway' through fence

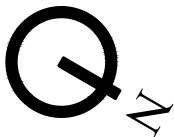

Existing trees to be retained with 4.2m RPA calculated in accordance with Section 4.6 of BS5837:2012 'Trees in relation to design'

Tree protection to Condition 7 of approved Planning Reference No. 22/02765/FP, namely; temporary chestnut paling or chain link fencing of a minimum height of 1.2 metres on a scaffolding framework

Alotment Gardens

Proposed soakaway


Combined bin and cycle store modified from approval (Planning Reference No. 22/02765/FP, Drawing No. ODC - 22/21.05) to detached bin store and cycle shed.

6mx2.4m patio and paths in grey conc paving

See approved App. 22/02765/FP Dwg. ODC-22/21.03 B

planting bed with 4 No. 5 litre Spiraea Japonica

Parking arrangement as approved All spaces 2.5m x 5m

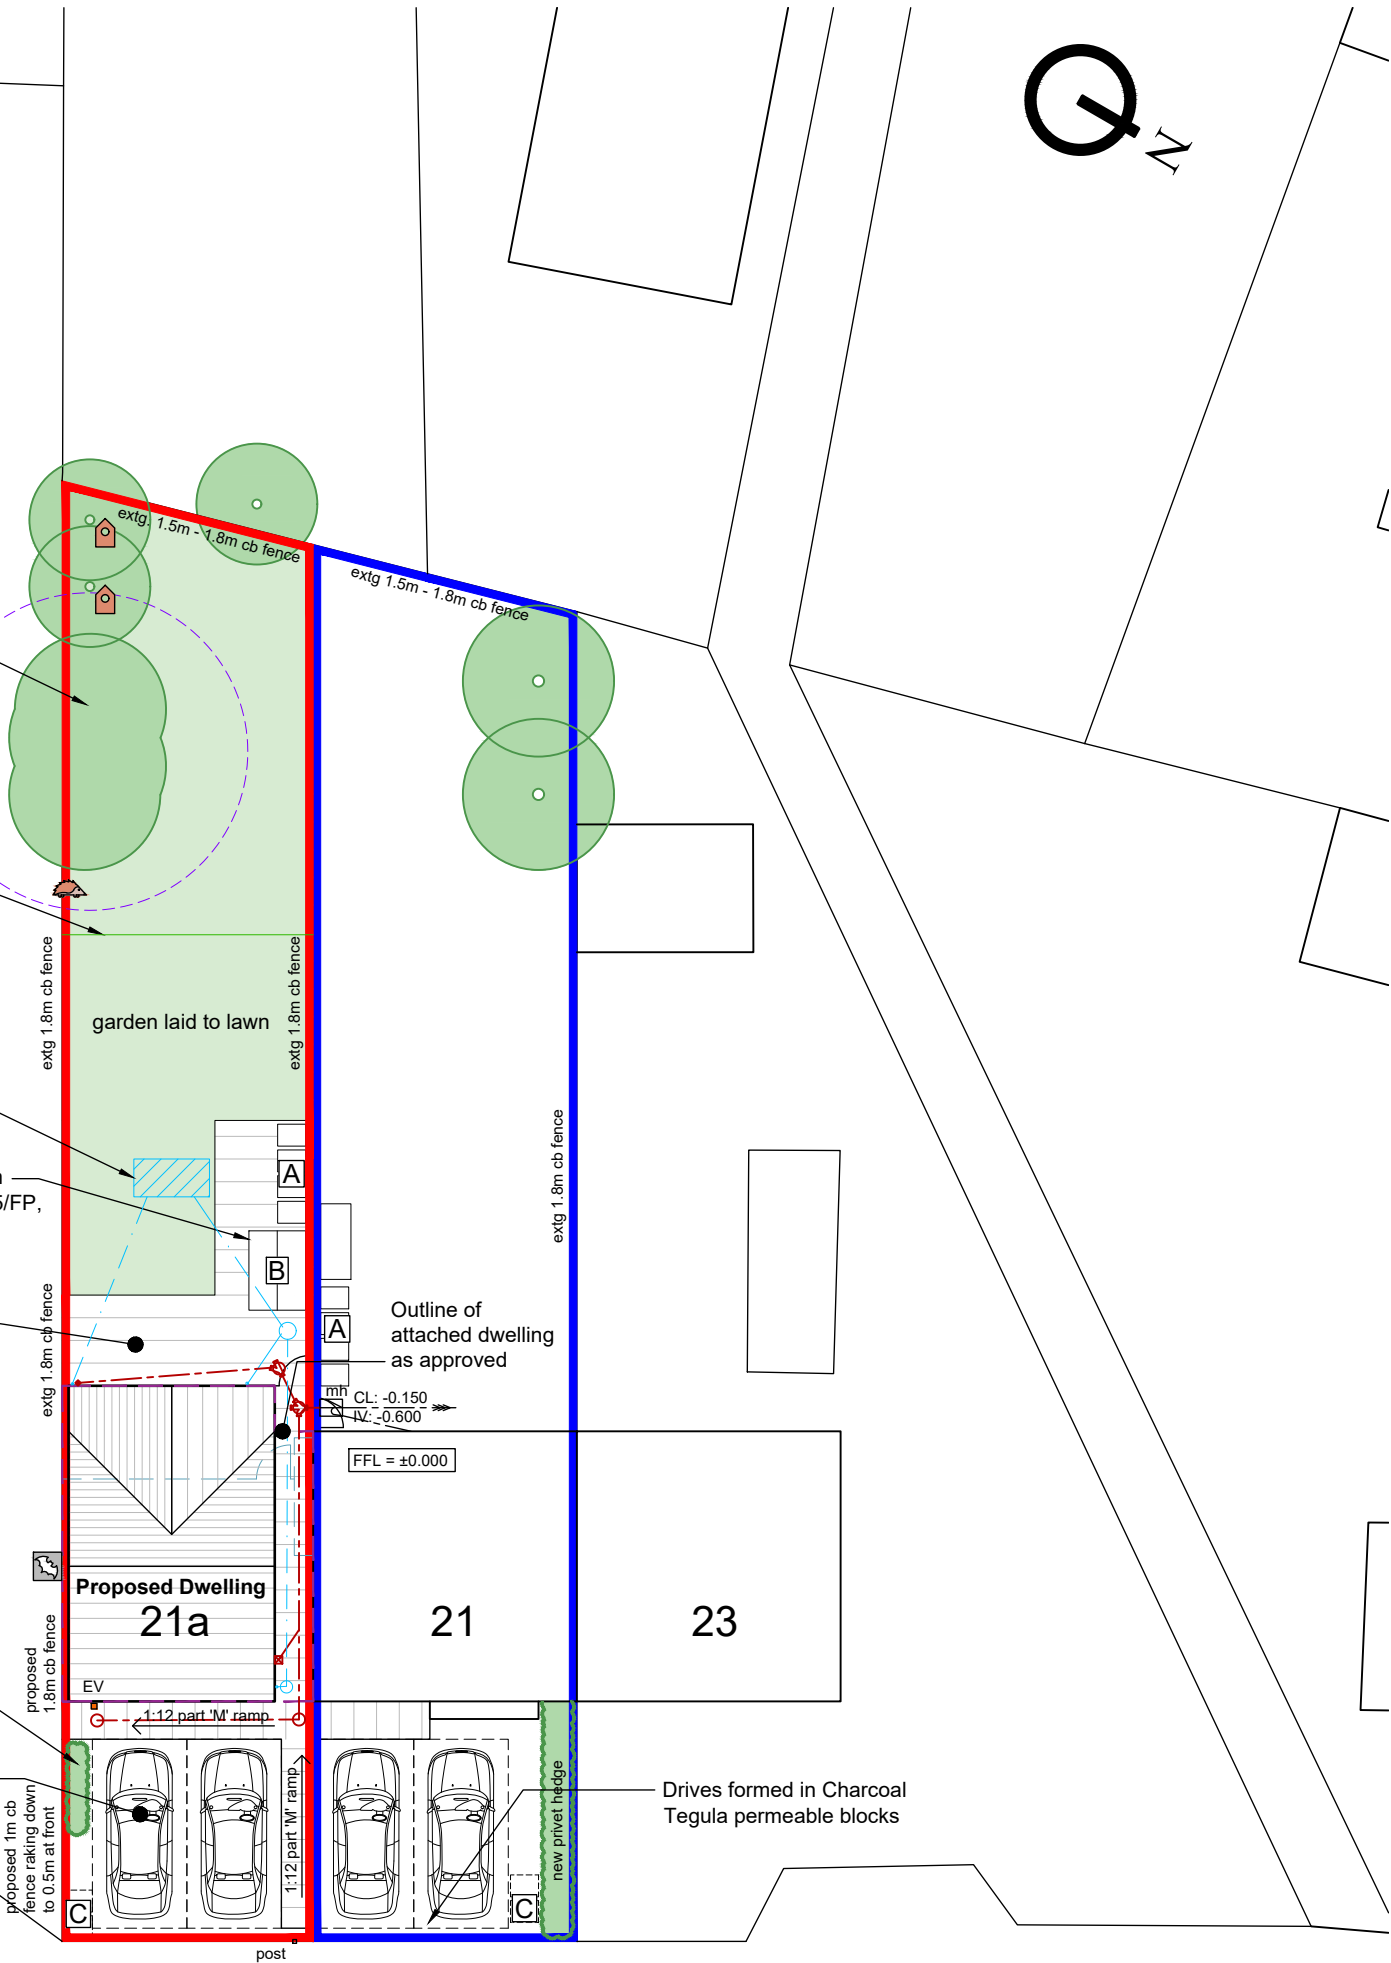

ST KATHERINES CLOSE

B	Mar 26	Air Source Heat Pump removed.
A	Mar 26	Bird box, bat box & hedgehog 'highway' added. Combined bin and cycle store as approved modified to detached bin store and cycle shed. Drawing title amended to including Landscaping & Ecological Enhancement

Rev. Date Description



Aubrey Technical Services[®]
Architectural Design Consultants

'The Loft' 61A Belswains Lane
Hemel Hempstead
Hertfordshire
HP3 9PP

Tel: 01442 247935

info@aubreytechnicalservices.co.uk
www.aubreytechnicalservices.co.uk

Project:
Proposed Detached Dwelling adjacent to
21 St Katherines Close,
Ickleford, SG5 3XS

Drawing Title:
Site/Block Plan as Proposed
including Landscaping & Ecological Enhancement

Date: Jan 26	Scale: 1:200 @ A3	Drawing No: L1258/21	Revision: Rev. B
-----------------	----------------------	-------------------------	---------------------



Woodstone Built In Bat Box



Hedgehog Highway

