




0m 10m 20m 35m 40m 50m  
Scale 1:1250

Land owned  
by applicant  
shown blue

Caldecote  
Road

Application  
site & existing  
access to the  
highway shown  
red

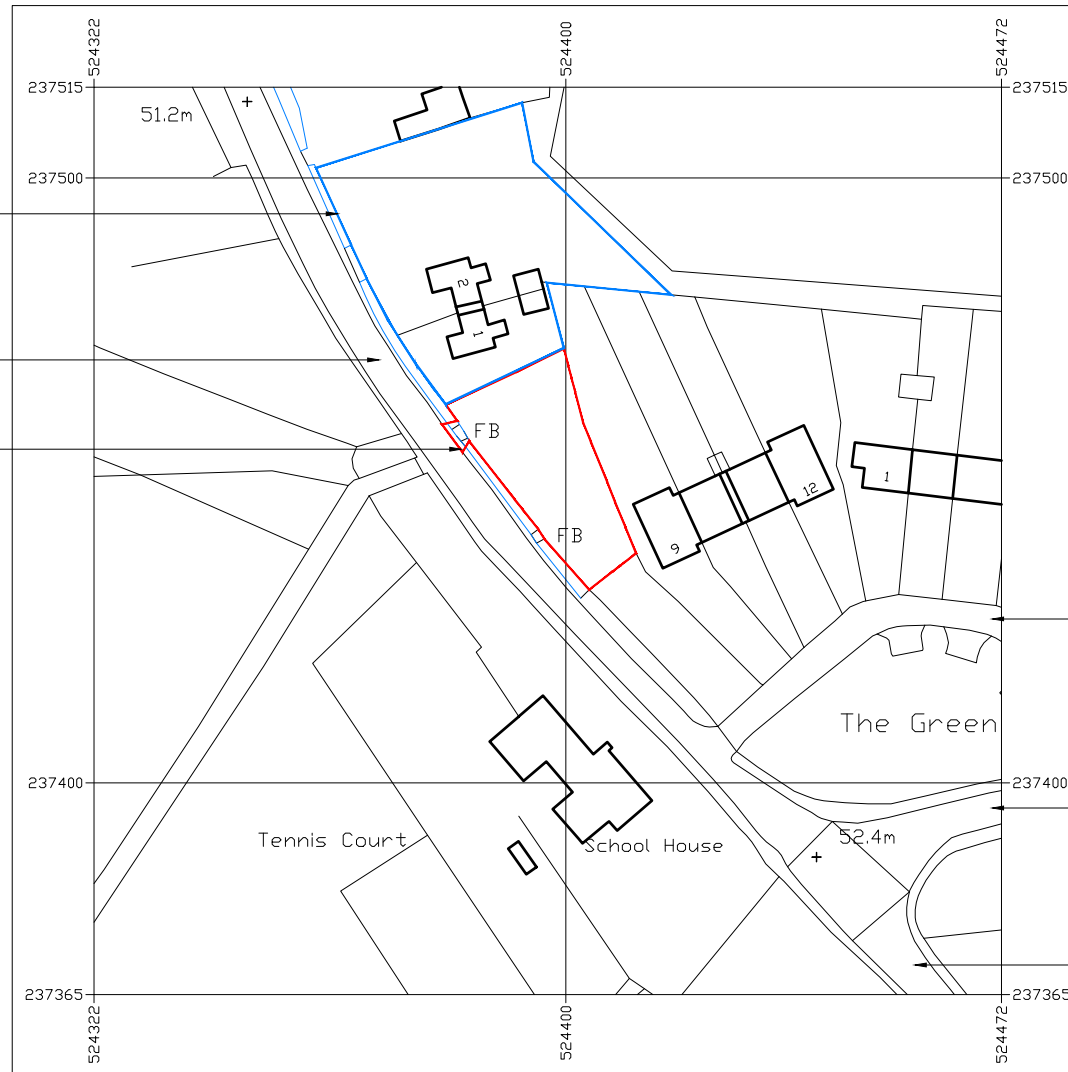

Ashwell  
Road

Ashwell  
Road

Newnham  
Road

Serial number: 319868

© Crown copyright and database right 2025  
Ordnance Survey licence AC0000848283  
Reproduction in whole or in part is prohibited  
without the prior permission of Ordnance Survey.

0 10 20 30 40 50  
metres



## Colin Eades and Amy Moss

Rose Cottage, High Street, Gosmore,  
Hitchin, SG4 7QQ  
colinweades@gmail.com  
amy@mosspropertydevelopment.co.uk

Client: Mr Alex Farr

Project: L/A 1 Caldecote  
Road,  
Newnham, Herts

Drawing:  
Site Location Plan

Dwg no. AF 01 Date: Aug  
2025

Drawn: AM Checked: CE

Scale: 1:1250 @ A4

Revisions:

The content of this drawing is the  
property of Colin Eades & Amy Moss  
and may not be copied in whole or part  
without formal consent.