


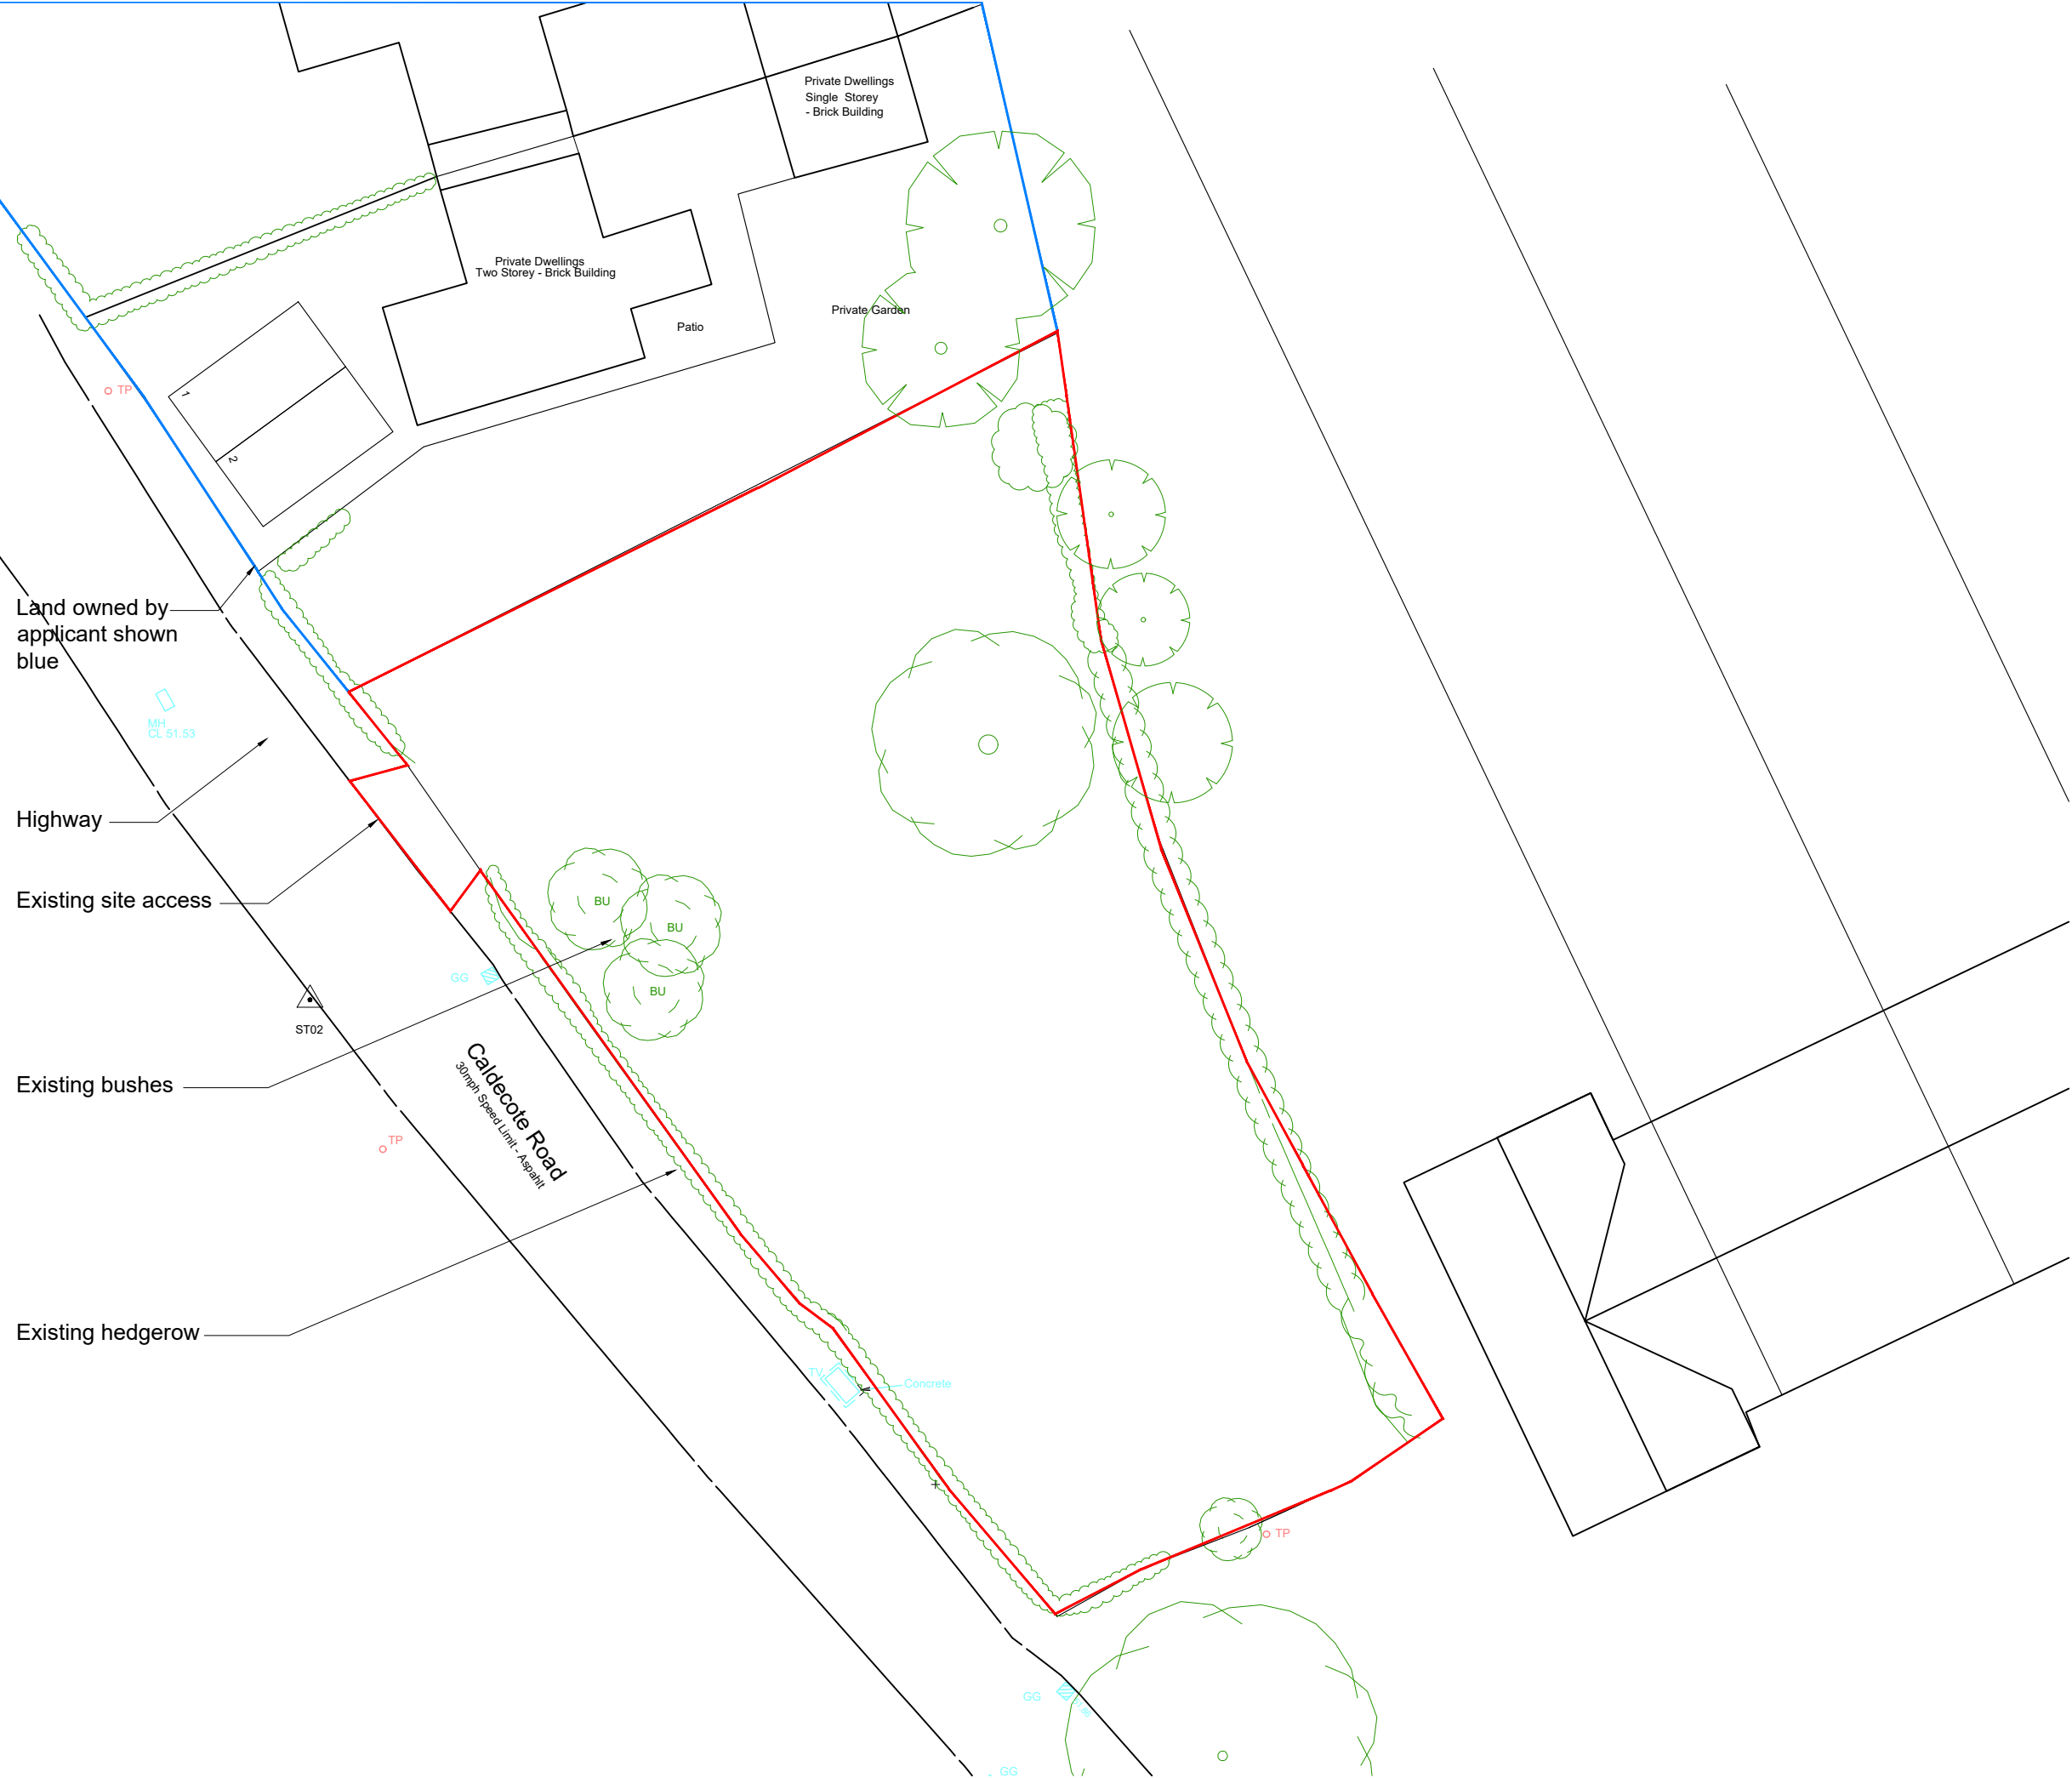

0m 2m 4m 6m 8m 10m
Scale 1:200

**Colin Eades
and Amy Moss**

Rose Cottage, High Street, Gosmore,
Hitchin, SG4 7QQ
colinweades@gmail.com
amy@mosspropertydevelopment.co.uk

Client: **Mr Alex Farr**

Project: **L/A 1 Caldecote
Road,
Newnham,Herts**

Drawing:
Existing site

Dwg no. **AF 02** Date: **Aug
2025**

Drawn: **AM** Checked: **CE**

Scale: **1:200 @ A3**

Revisions:

The content of this drawing is the
property of Colin Eades & Amy Moss
and may not be copied in whole or part
without formal consent.