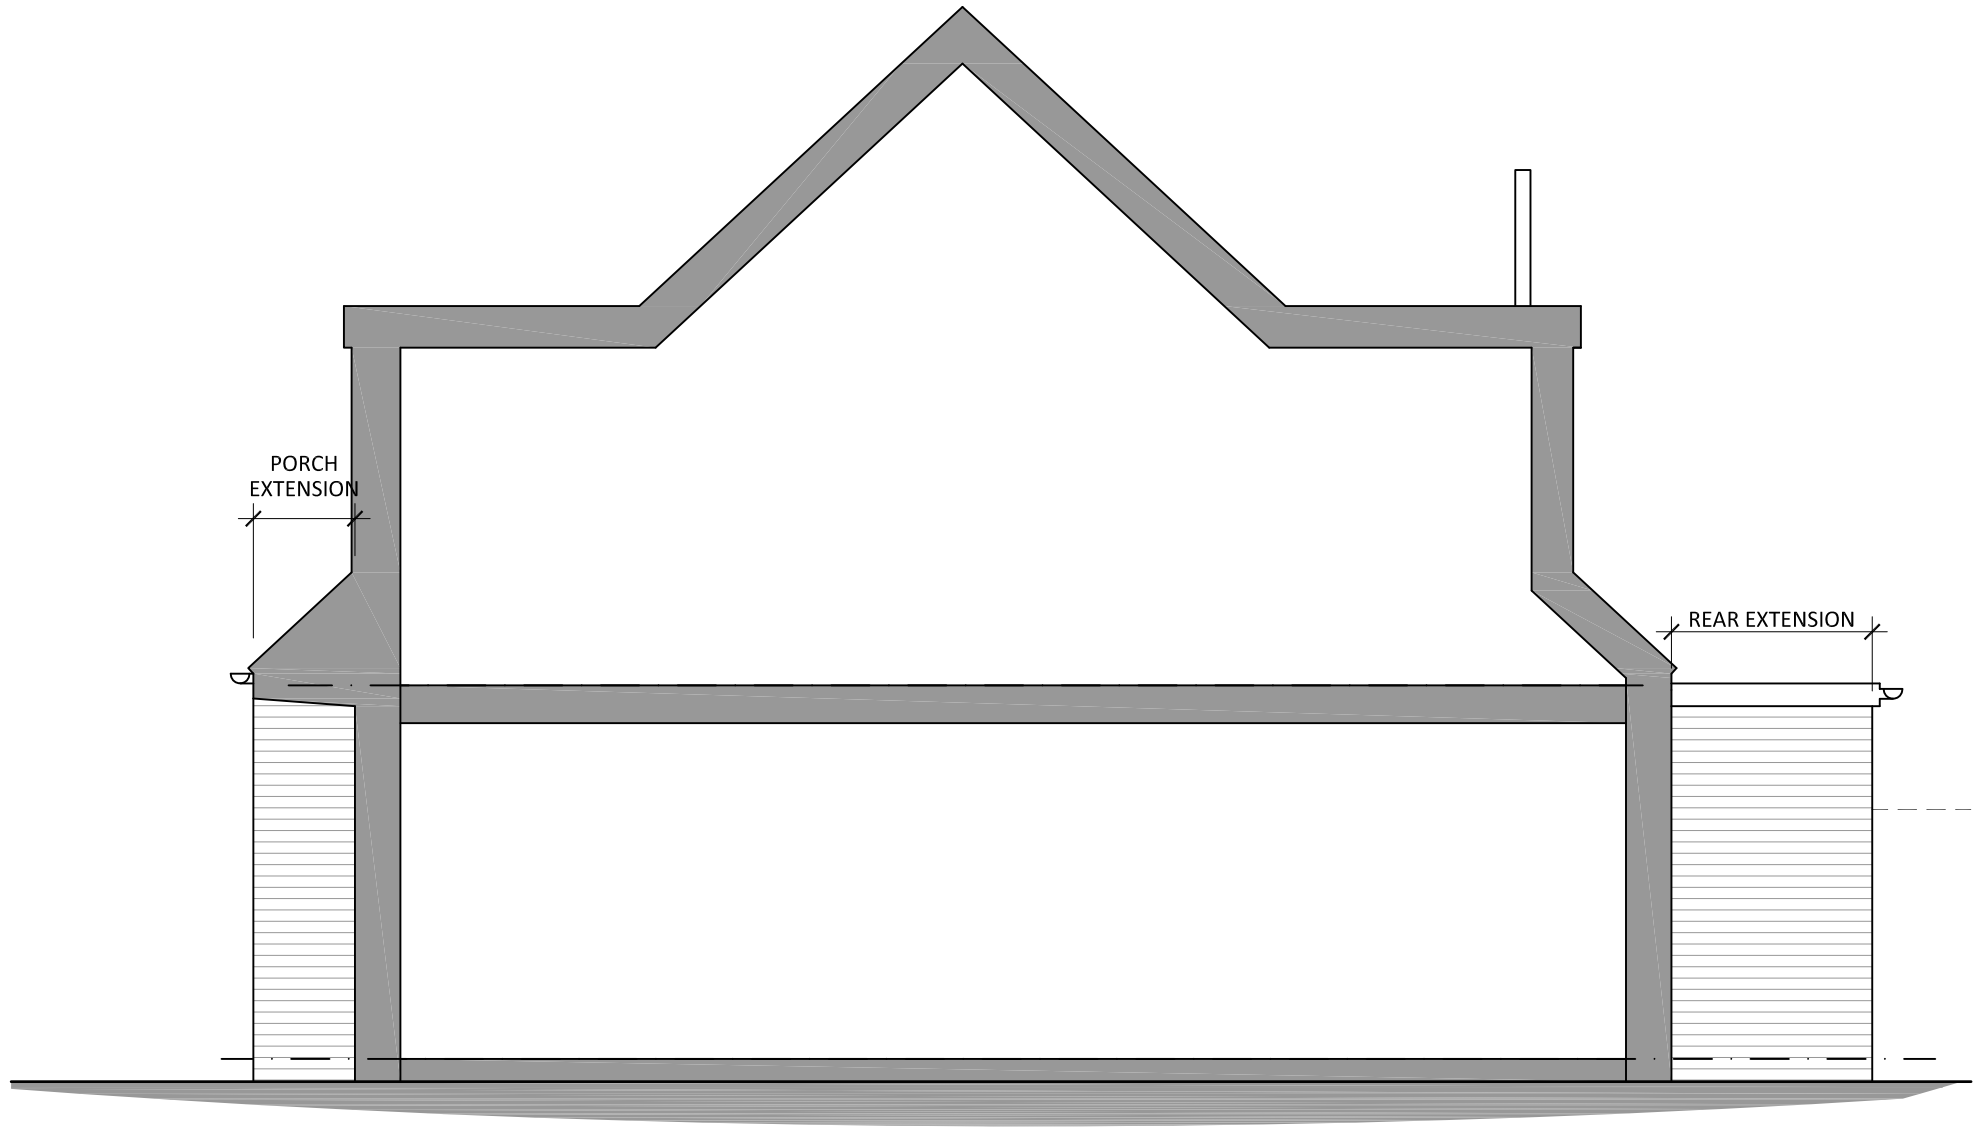

PROPOSED SIDE B ELEVATION
(FROM NO. 14)
1:50

REVISIONS				
DRWG No.	2018	02	PL	102
CLIENT	MR KEVIN CREESE			
PROJECT	13 WHITEGALE CLOSE, HITCHIN, SG4 9LP			
TITLE	PROPOSED ELEVATION SIDE B			
DATE	03/18	SCALE	AS SHOWN	
1: 50	0 0.5 1 2 2.5m			
DRAWN	LWA	CHECKED		