



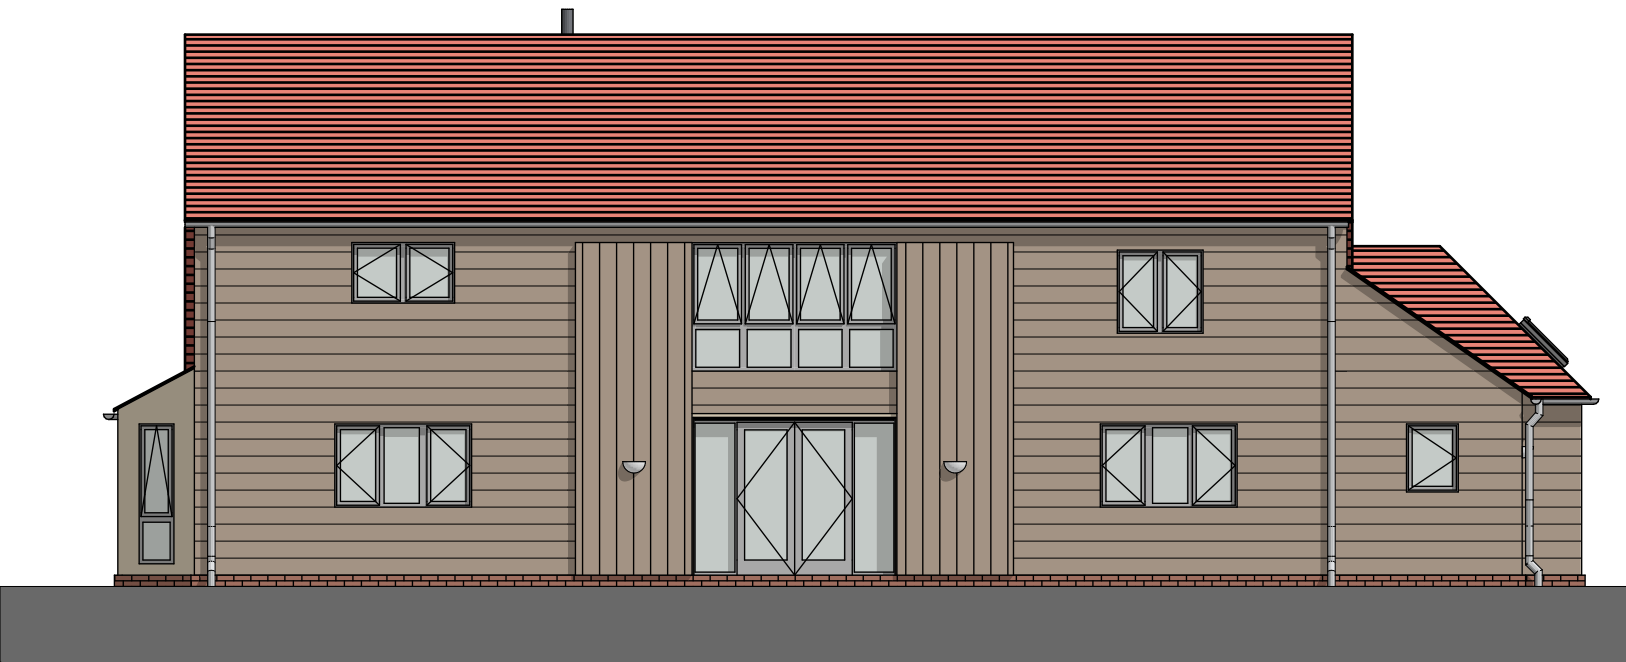


Front Elevation (North East Facing)

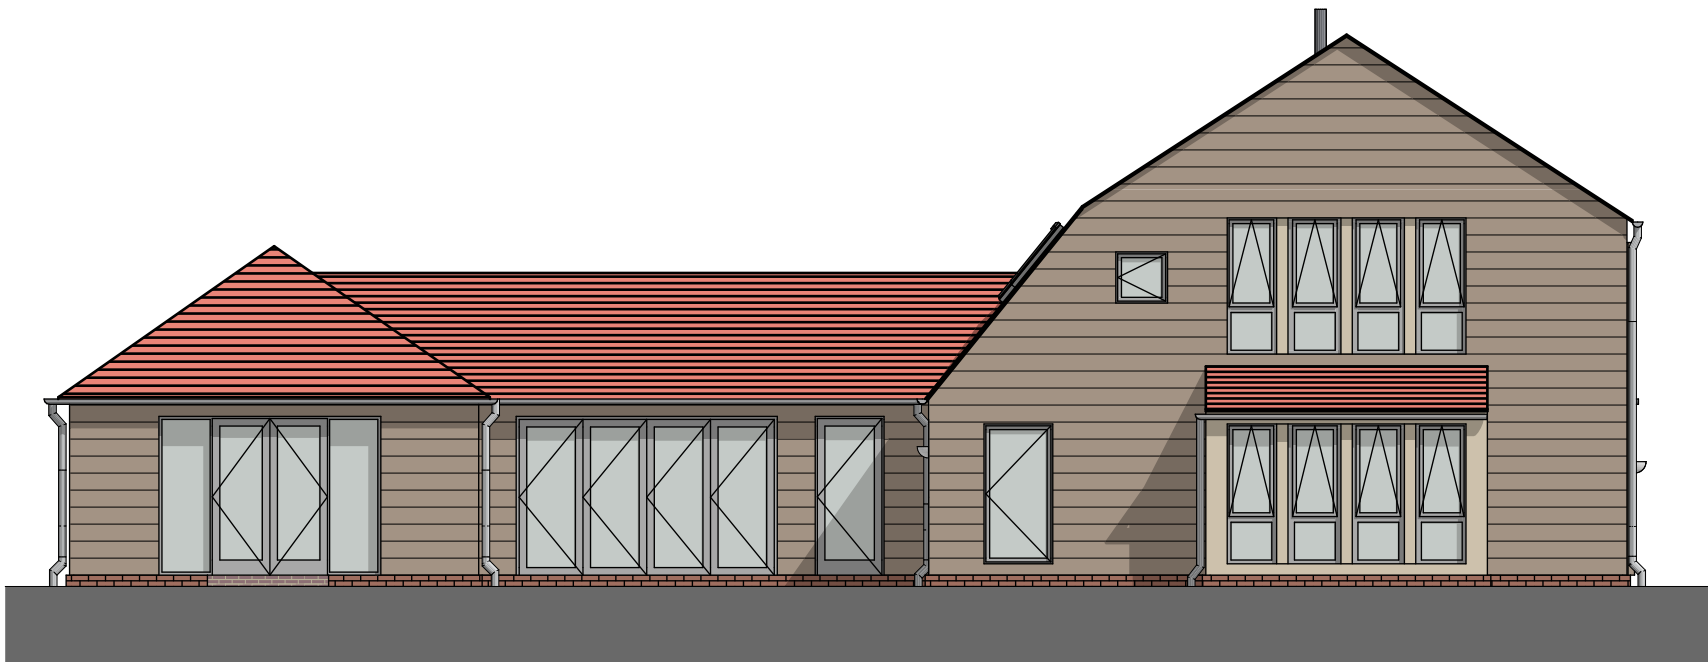

Side Elevation (South East Facing)






Rear Elevation (South West Facing)

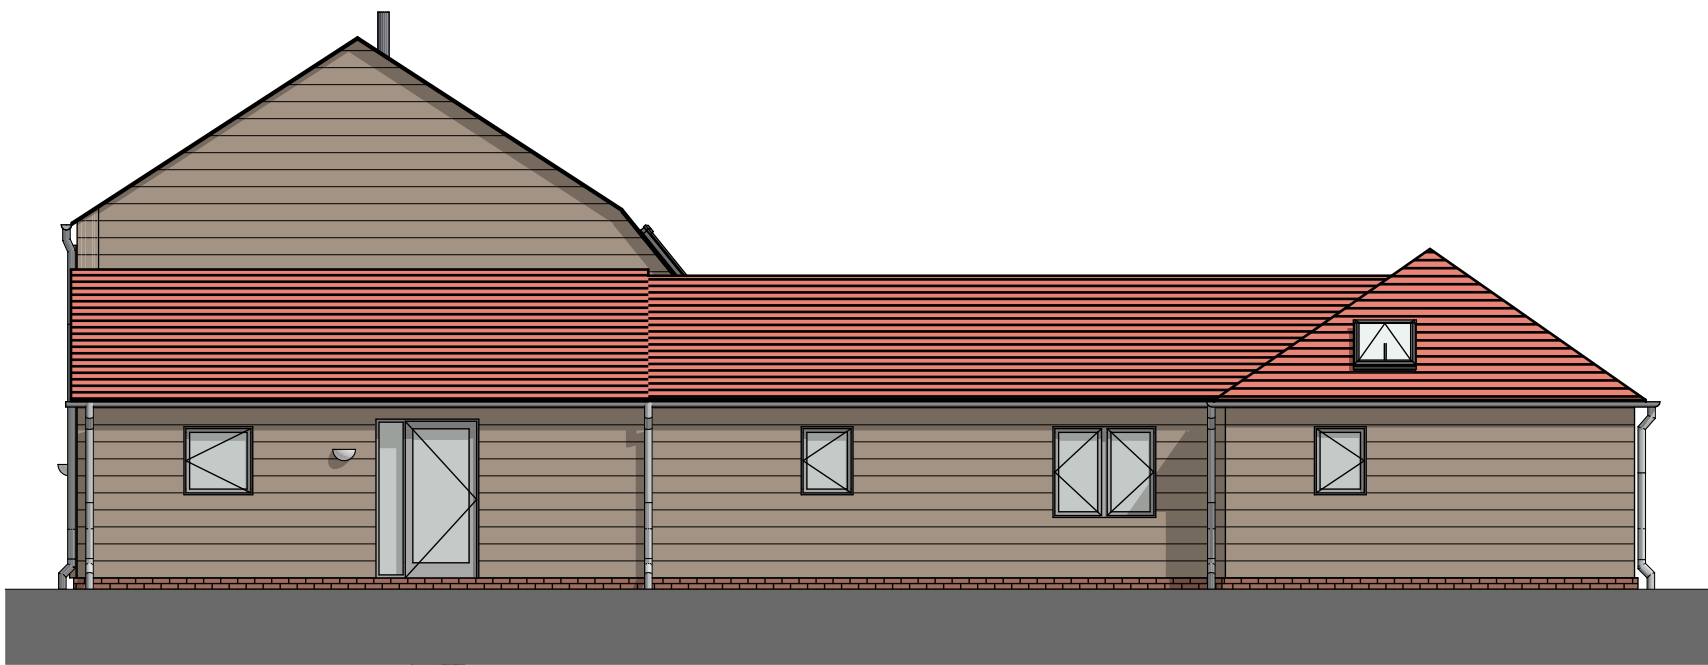


Side Elevation (North West Facing)

Issue Status			
Planning			
This drawing is copyright. Only figured dimensions to be worked to.			
Revision	Drawn	Check	Date
P1 First Issue	WF	AD	03.08.23
P2 Windows updated as per alterations	WF	AD	30.10.23
P3 Amended as per conservation officer comments	WF	AD	04.04.24
P4 Updated to show method of opening (opening direction), materials updated	PL	AD	09.12.24

Key

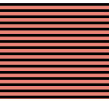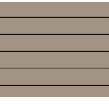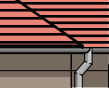-  = Clay Plain Tiles
-  = Timber cladding
-  = Aluminium Windows
-  = Brick Plinth
-  = Metal rainwater goods

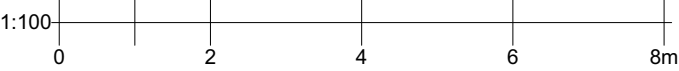

client			
Wilkerson			
project			
Barn Conversion Smith End Lane Barley			
drawing			
Elevations As Proposed			
date	03.08.23	scale	1:100 @ A2
drawn	WF	check	AD



ARCHITECTURE + PLANNING
www.brown-co.com

Norwich
St Neots

01603 629871
01480 213811

Humber
Lincoln

01482 421234
01522 457800

Brown & Co Registered Office: The Atrium, St. George's Street, Norwich, Norfolk, NR3 1AB.
Registration no: OC302092. Registered in England & Wales.

22	121	P0004	P04
----	-----	-------	-----