



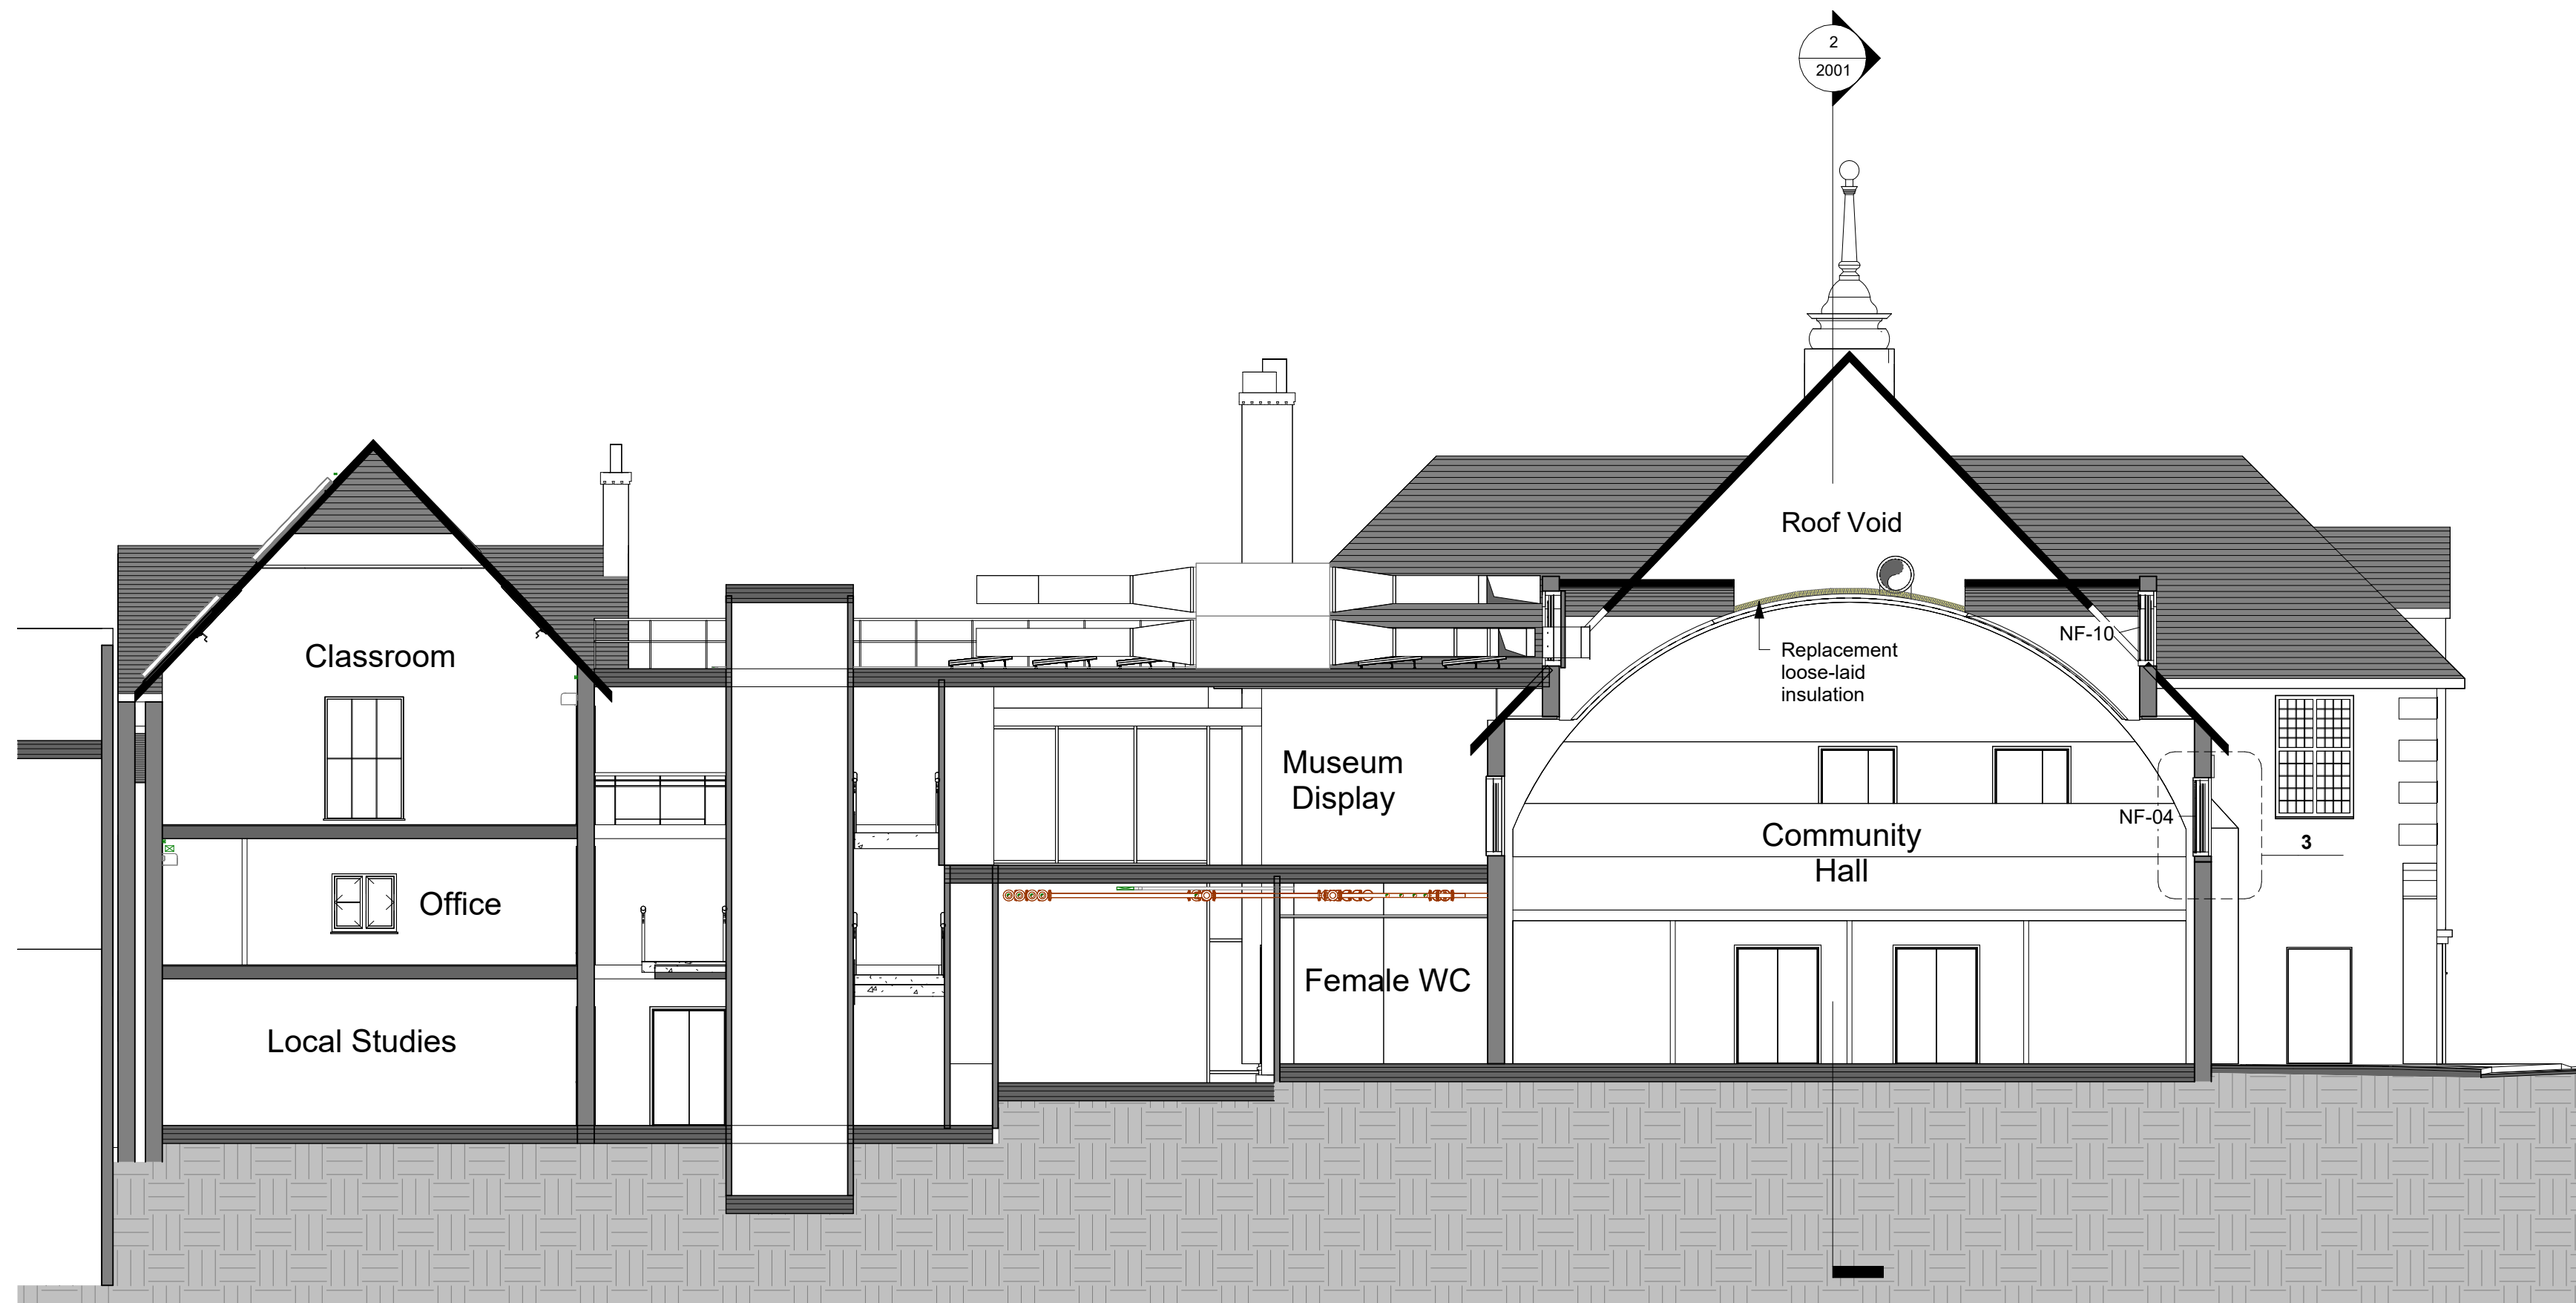


1 Proposed - Cross Section
1 : 100

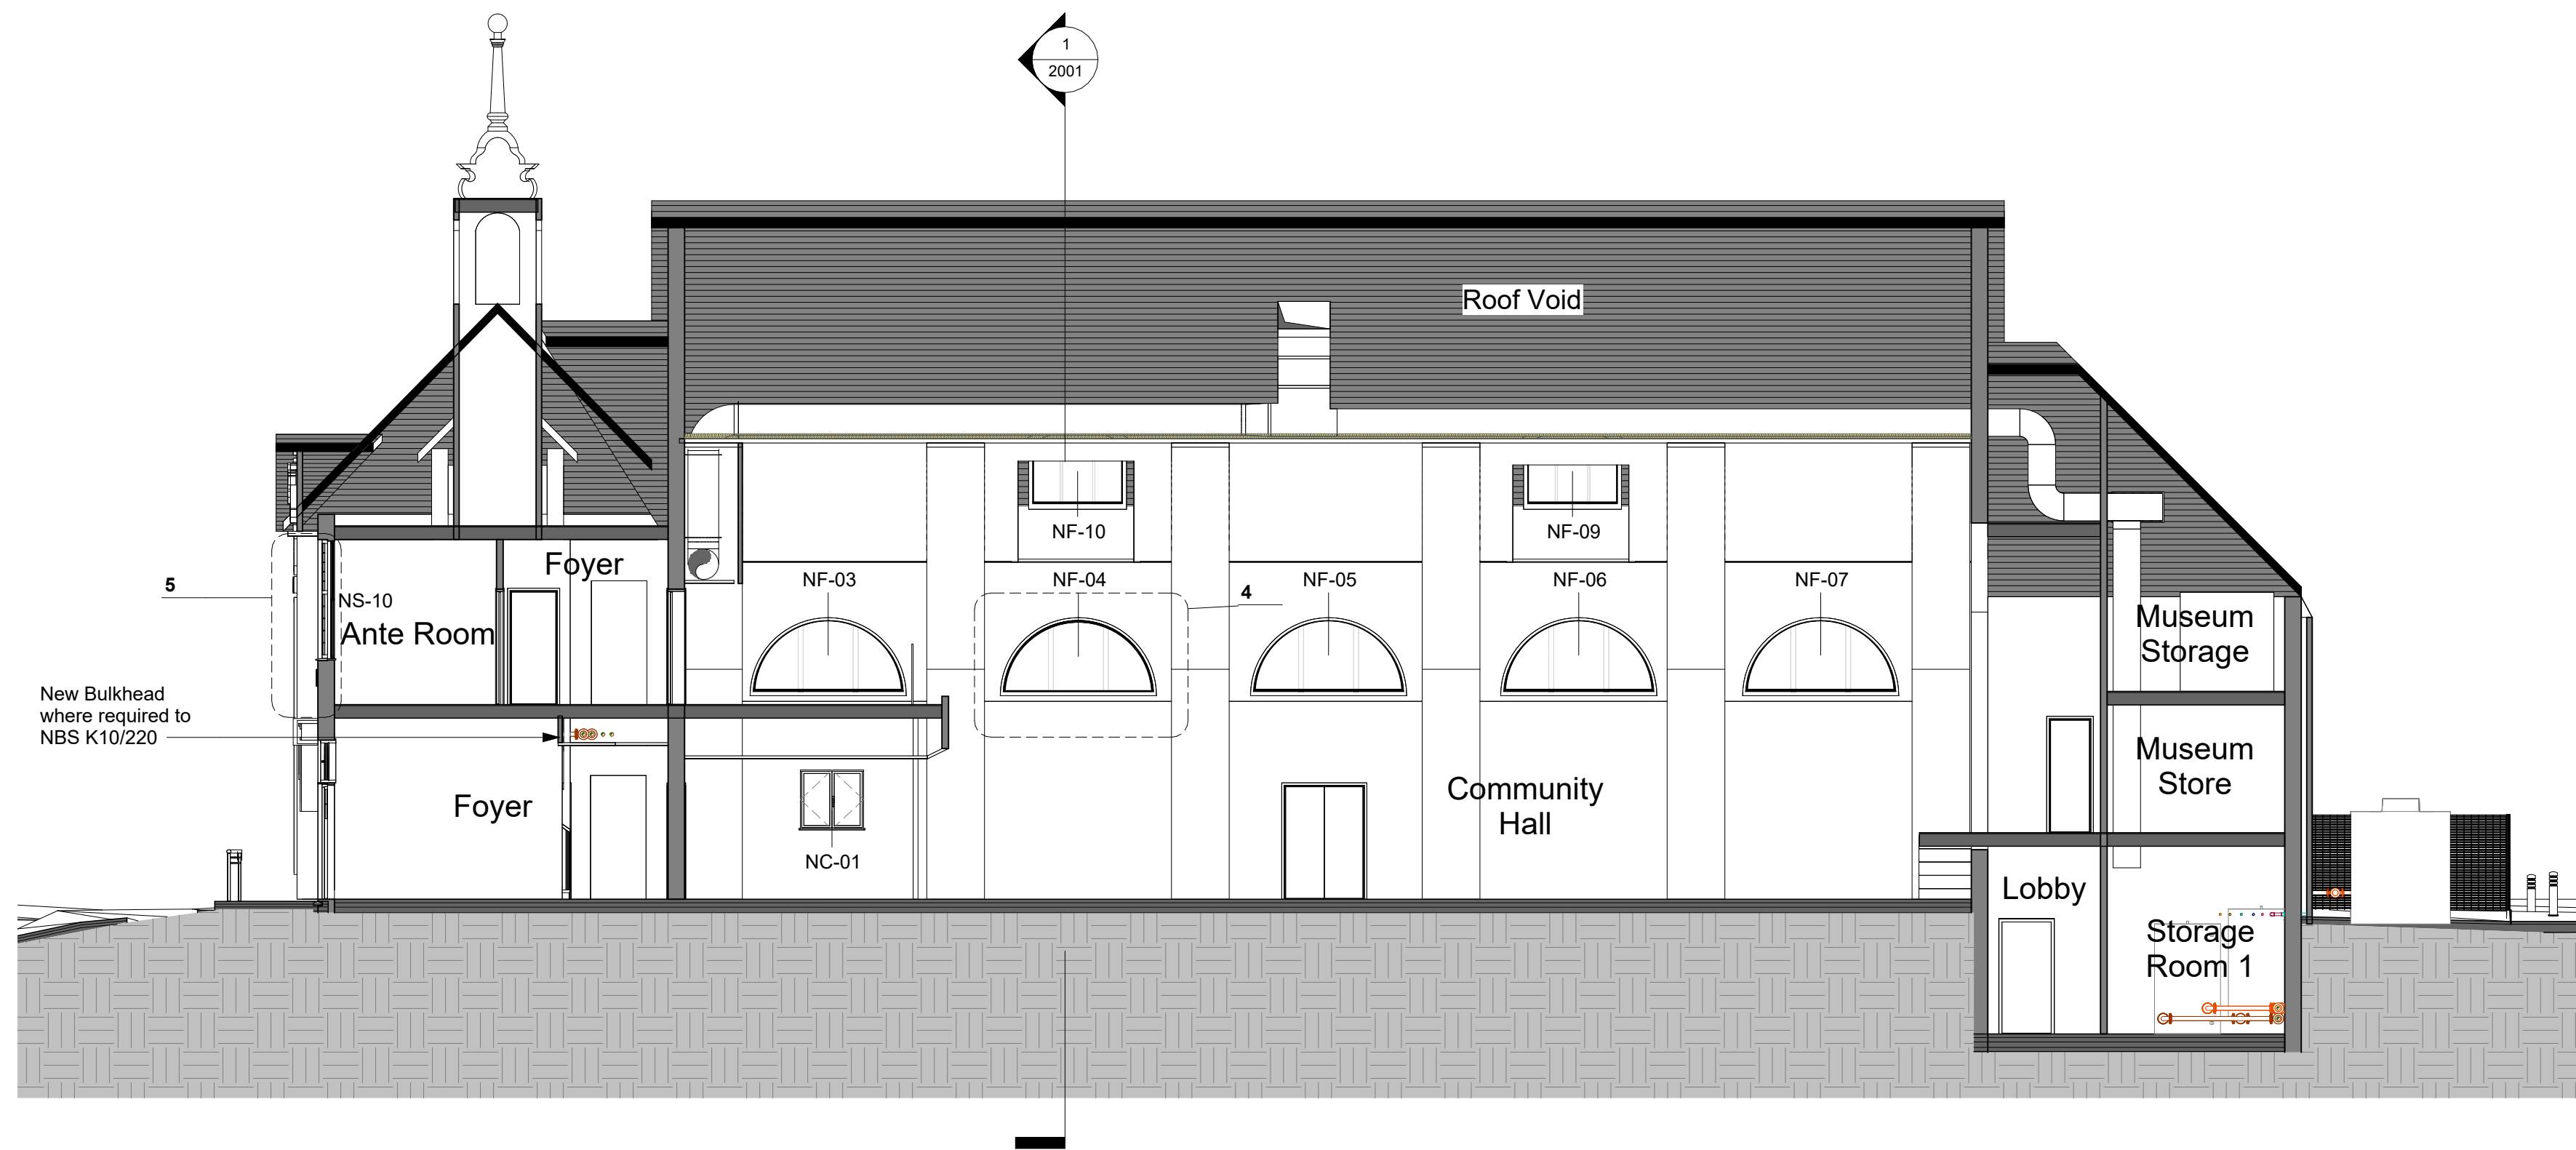


2 Proposed - Long Section
1 : 100

3 Proposed - Diocletian Window - Section
1 : 25

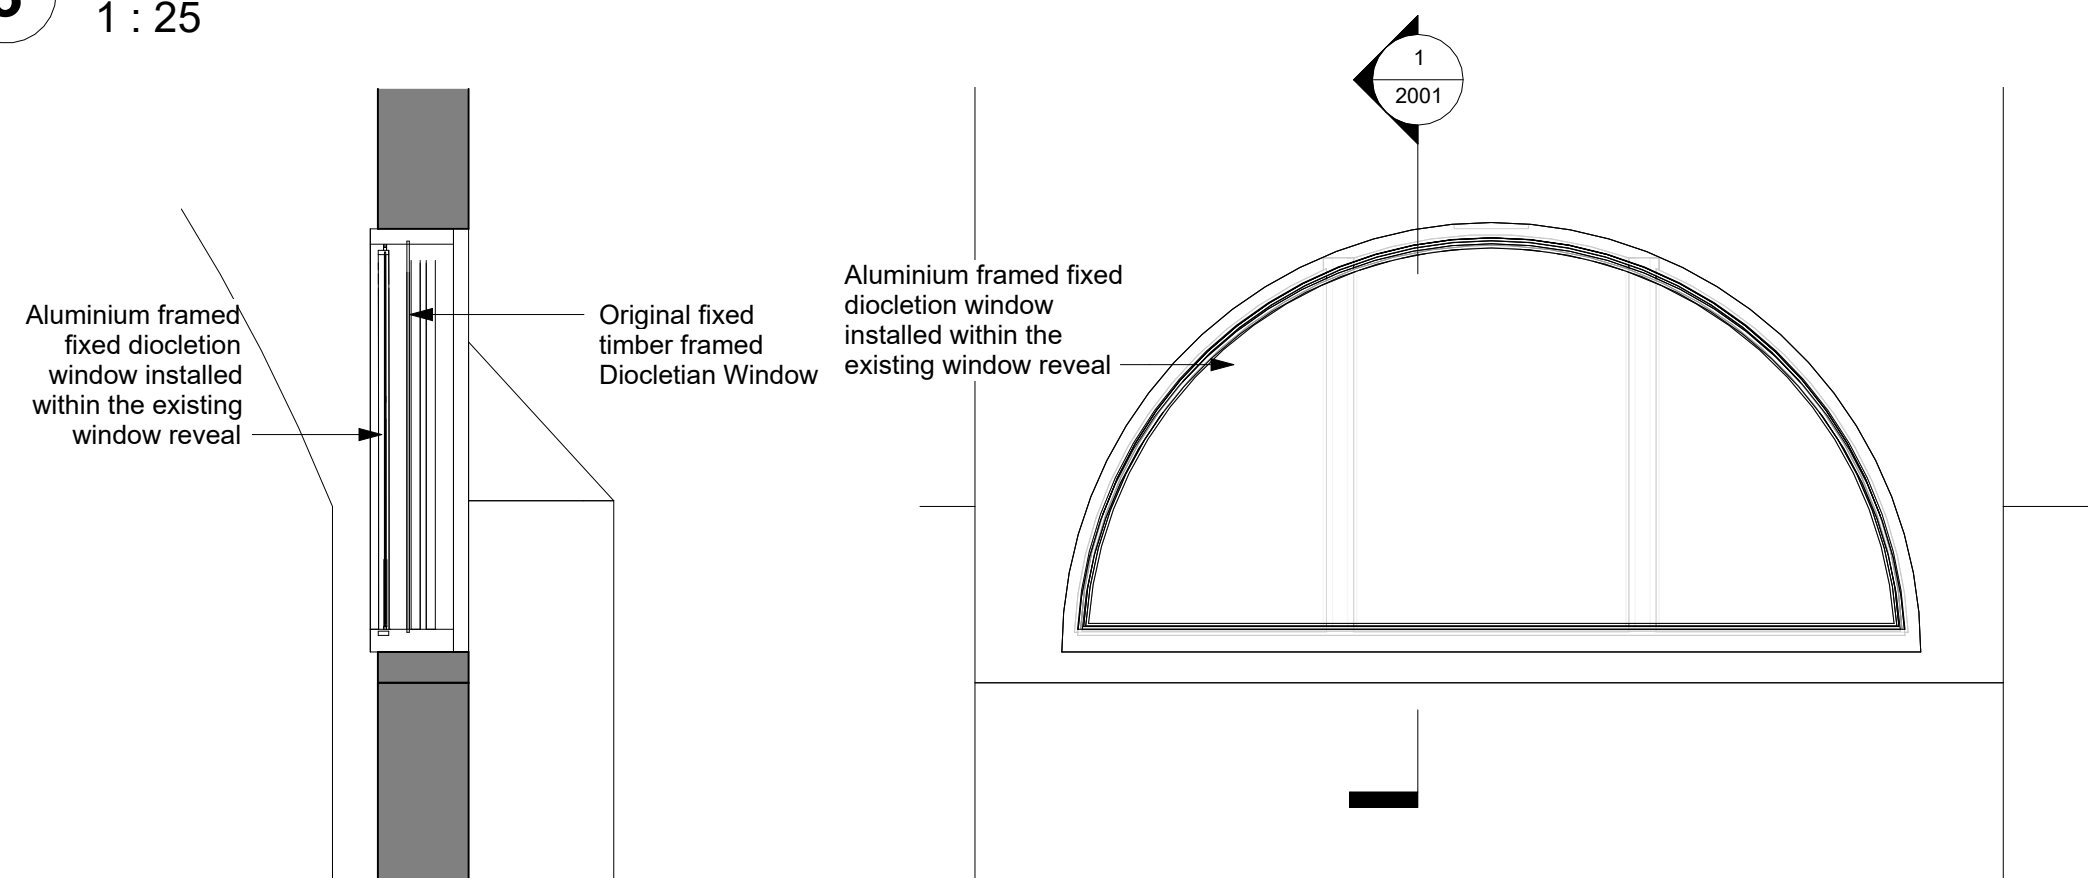

4 Proposed - Diocletian Window - Elevation
1 : 25


5 Proposed - Sash Window - Section
1 : 25

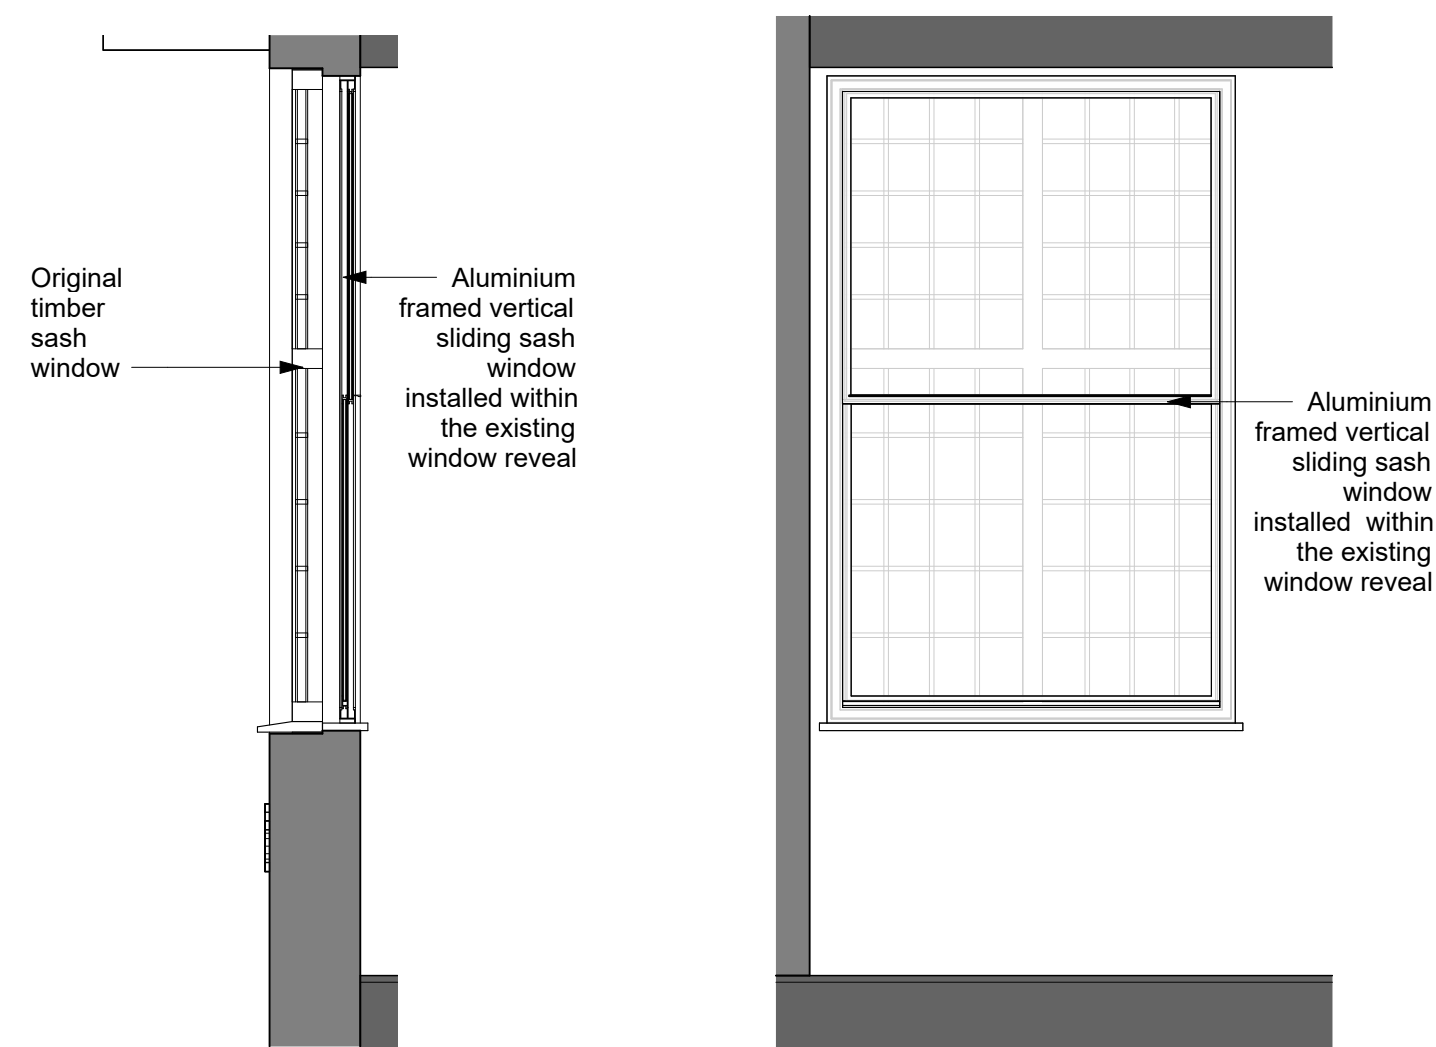

6 Proposed - Sash Window - Elevation
1 : 25

No.	Note
1	All dimensions to be verified on site by GENERAL CONTRACTOR prior to any work, setting out or shop drawings being prepared.
2	Do not scale except for planning purposes. Work to figured dimensions only.
3	© copyright SAUNDERS BOSTON LIMITED. All rights reserved. This drawing remains the property of SAUNDERS BOSTON LIMITED at all times and may not be reproduced or copied in whole or in part without their prior written consent.
4	This drawing and related specifications are for use only in the stated location.
5	This drawing is to be read in conjunction with all other Consultants drawings and specifications.
6	Drainage has not been surveyed and any/all pipe locations and below ground drainage runs are indicative.
7	It is assumed that all works will be carried out by a competent contractor who will be working, where appropriate, to an approved method statement.

P03	Planning Issue	31/07/2026	KP	BH					
T01	Tender Issue	17/07/2026	KP	BH					
P02	Stage 3 Issue	01/05/2026	KP	BH					
P01	Preliminary Issue	08/04/2026	KP	BH					
No.	Revision	Date	Chk	Auth					

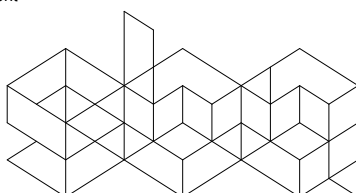Client	
	
Saunders Boston Architects	
Eastern Gate House, 119 Newmarket Road, Cambridge CB5 8HA T:01223 367733 office@saundersboston.co.uk	
The Generator, The Gallery, King's Wharf The Quay, Exeter EX2 4AN T:01392 346827 www.saundersboston.co.uk	

PLANNING						
SBA Project Code	Drawn: KP	Date	04/14/14			
2157	Checked BH	Suitability Code				
North Herts District Council						
Job						
North Herts Decarb - Phase 2 - Town Hall						
Drawing						
Planning Sections						
Scale		Revision				
As indicated @A1		P03				
project	originator	zone	level	type	role	number
2157	-SBA	-TH	-ZZ	-DR	-A	-2001