

Existing Block plan Scale 1:500



Proposed Block plan Scale 1:500

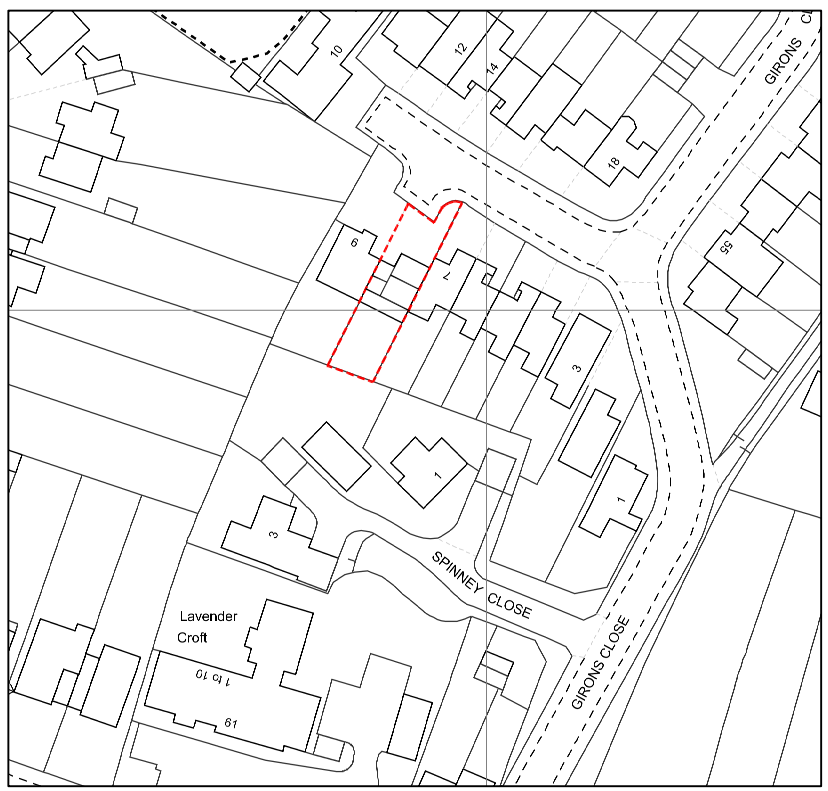

Site location plan Scale 1:1250

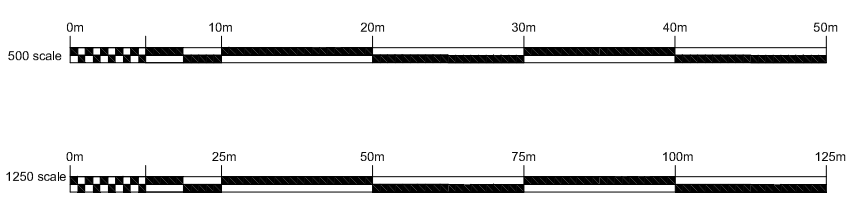

A First floor extension reduced to 1m from boundary as per planning comments 25/04/18

Project
8 Girons Close
Hitchin, SG4 9PG
Title
Existing & Proposed Block Plans

Scale	Date	Drawn
1:1250/500 @ A3	27.02.18	B.E.S

Drawing No.	Revision
004	A