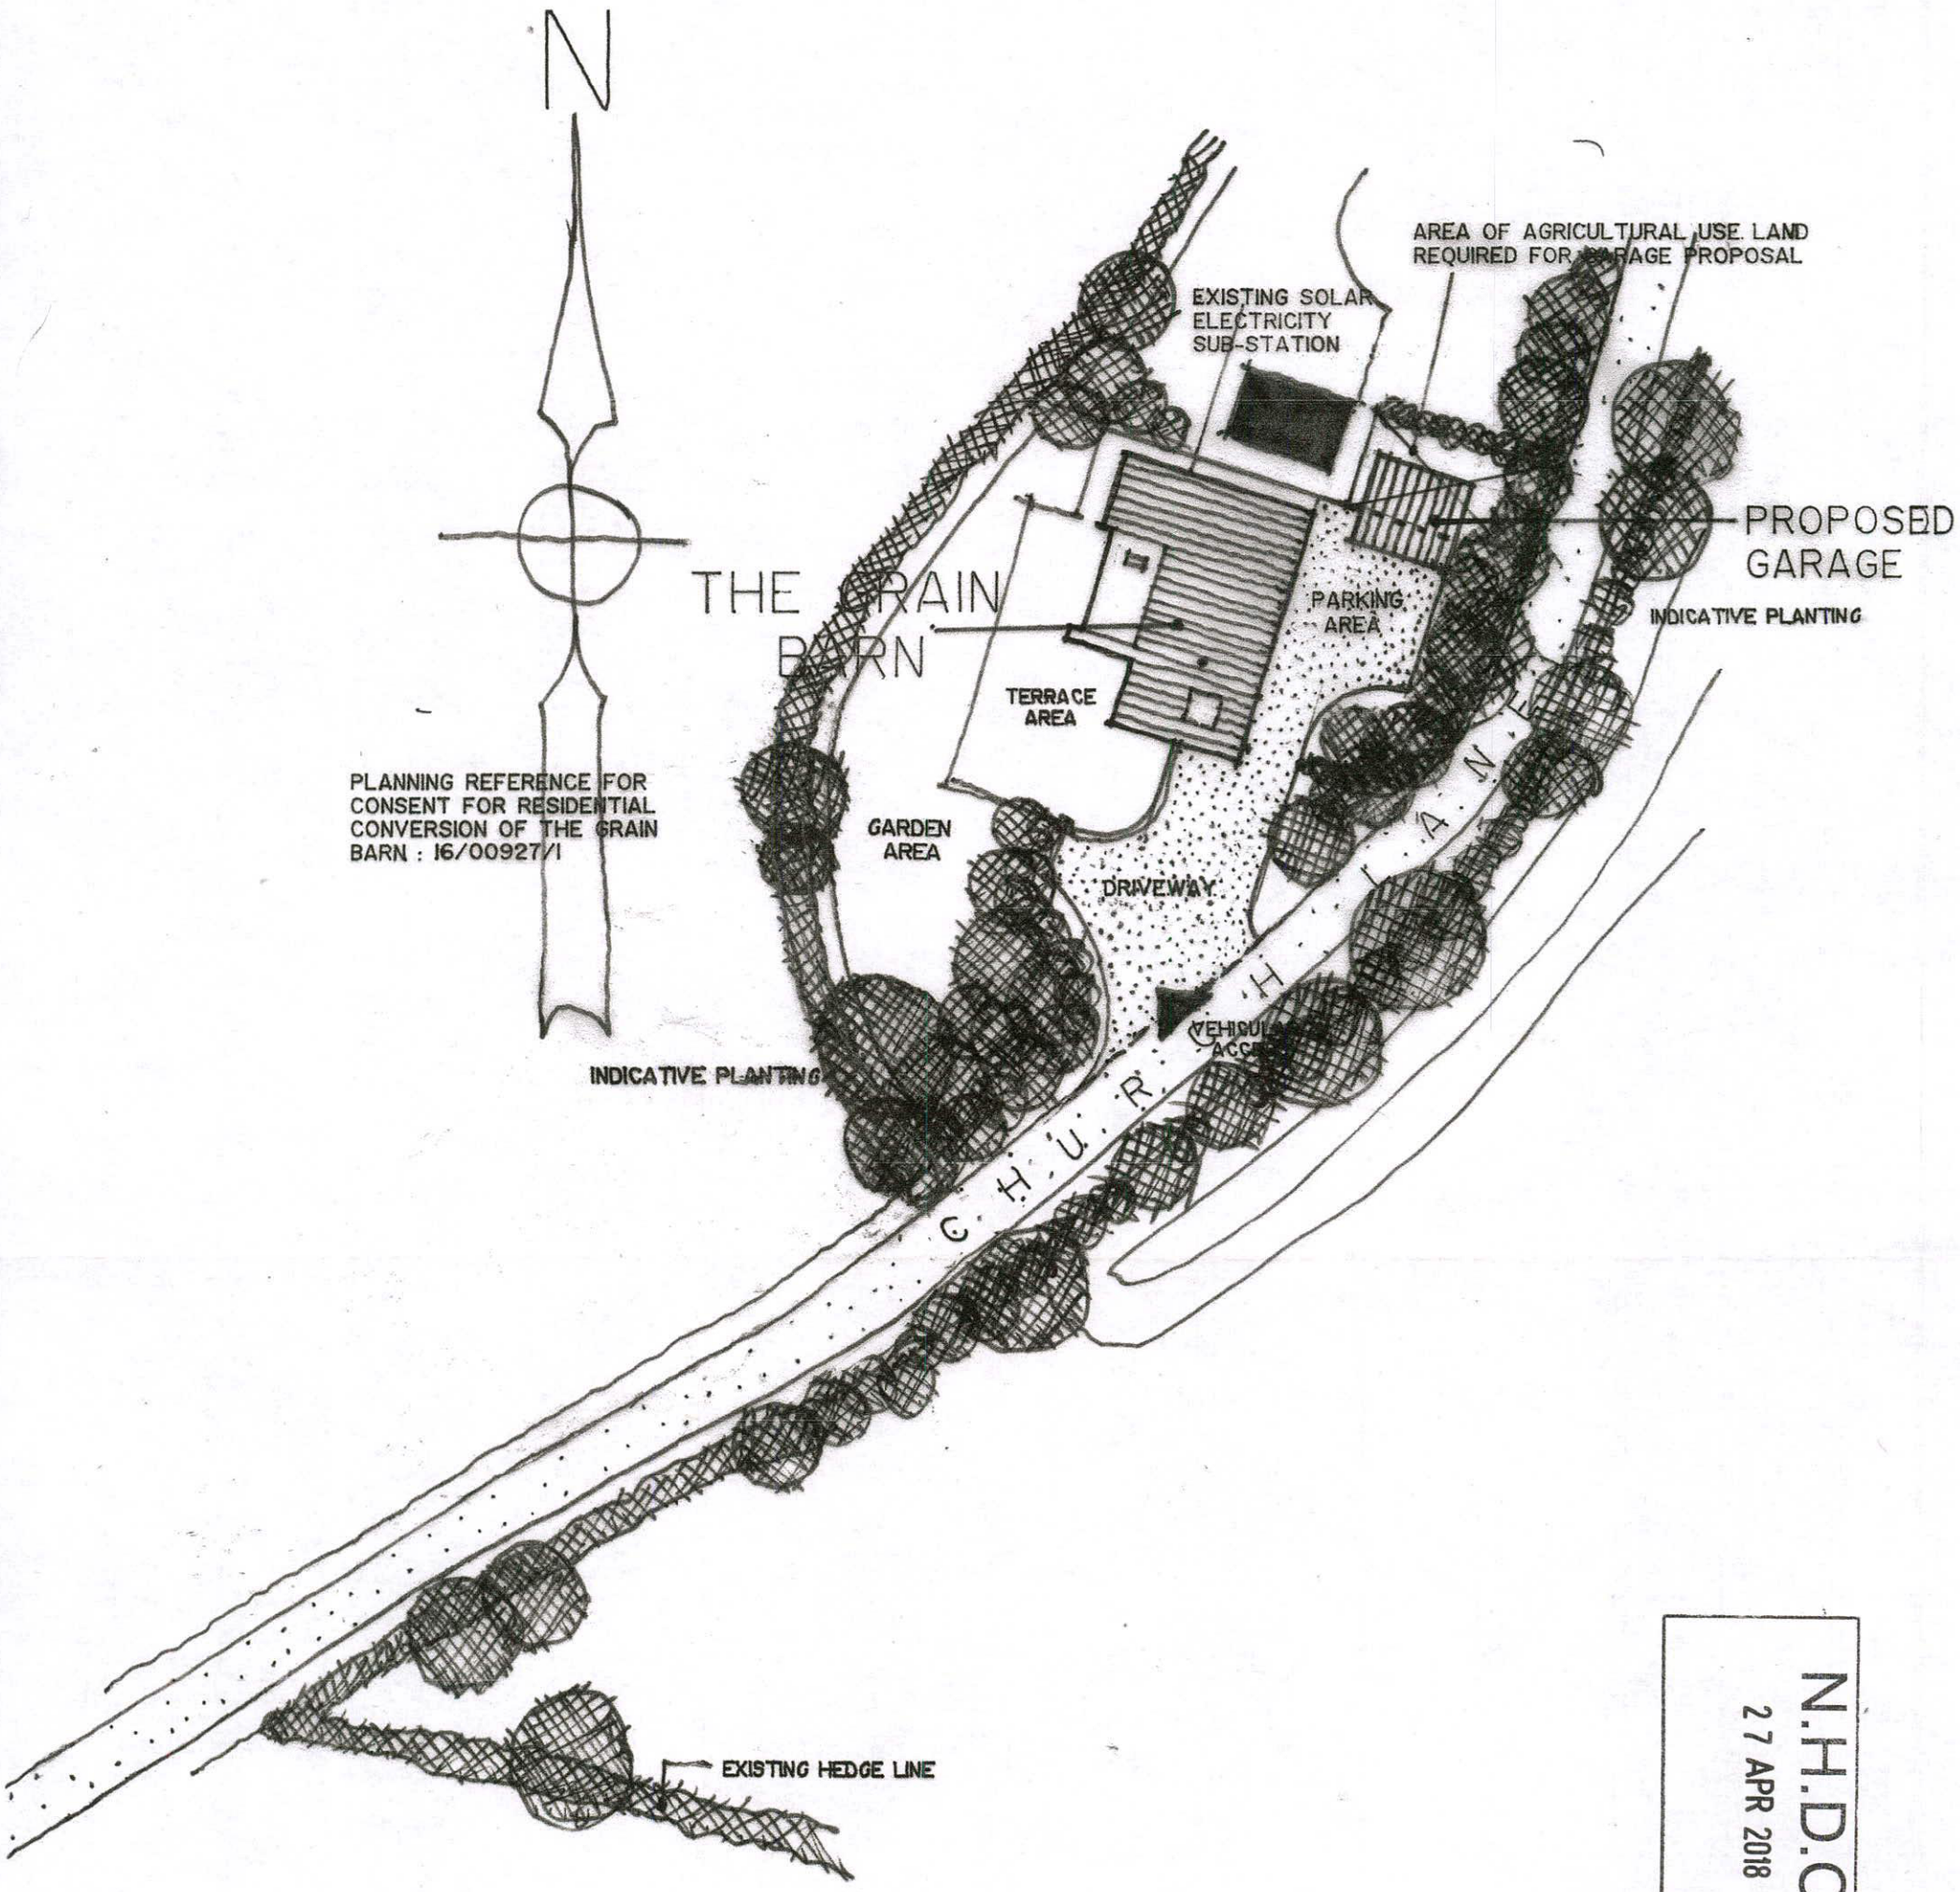


N.H.D.C.
27 APR 2018

PROPOSED BLOCK PLAN

0 5 10 15 20 25 30 35 40m

Rev A - Plans Amendment - April 18

ANDREW FROSTICK ASSOCIATES
3 Emson Close Saffron Walden Essex CB10 1HL
Telephone: 01799 516550 Fax: 01799 516770 Email: andrew.frostick@btconnect.com

Project: PROPOSED GARAGE BUILDING AT THE GRAIN BARN CHURCH LANE REED HERTS	Description: PROPOSED BLOCK PLAN
	Client: CHURCH FARM DEVELOPMENTS LTD
	Date: APRIL 2018 / Scale: 1 : 500 / Drawing: P370 - 1 Rev A