
N.H.D.C.
27 APR 2018

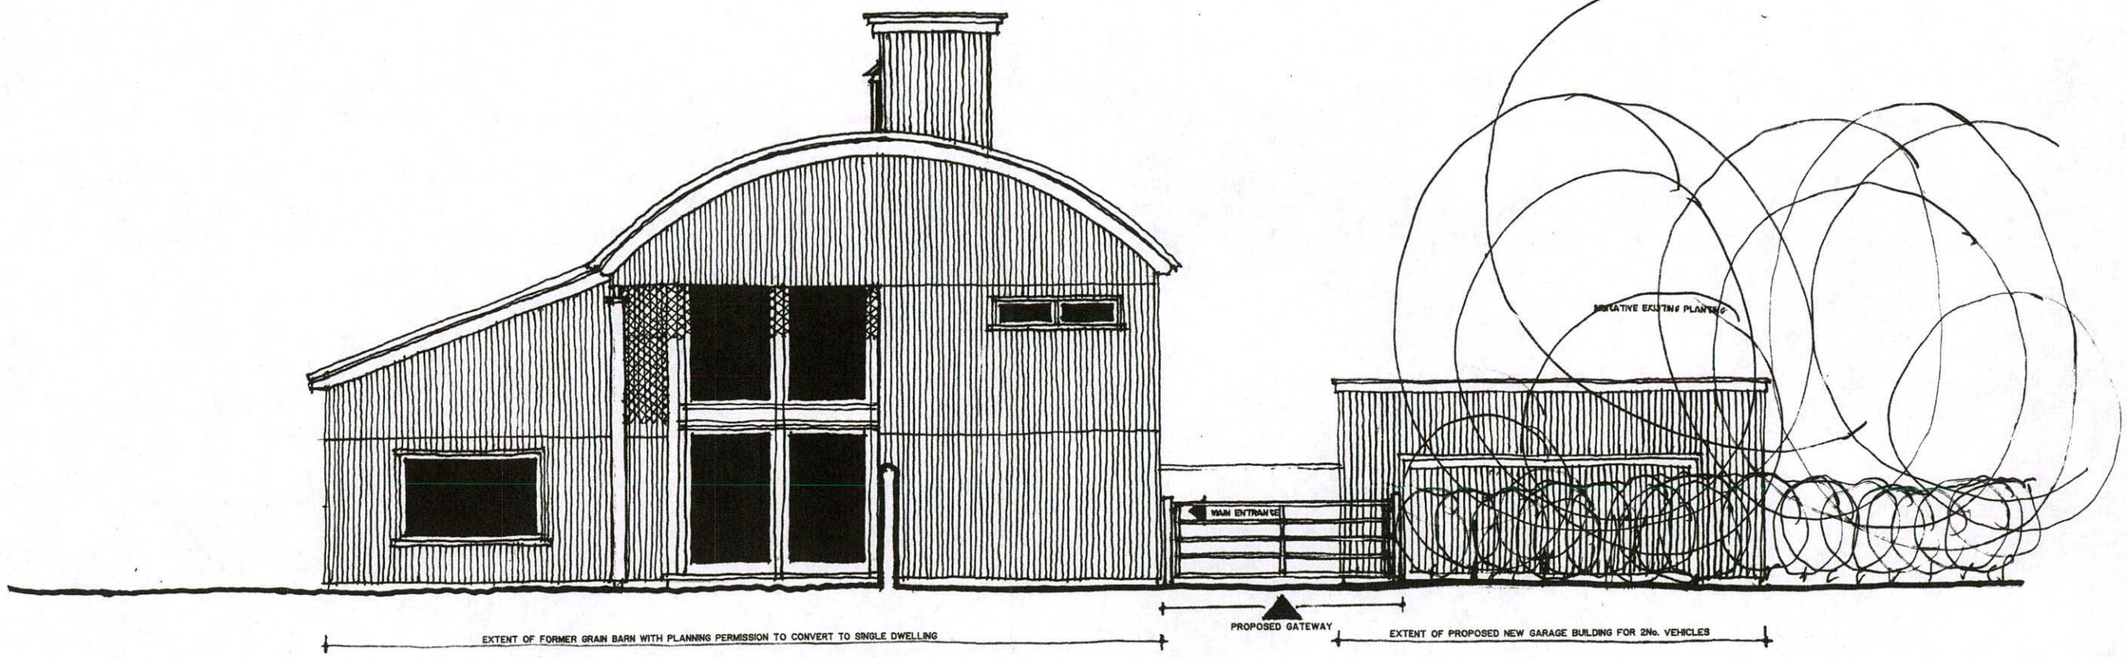

PROPOSED ELEVATION - SOUTHERN

0 1 2 3 4 5 6m

ANDREW FROSTICK ASSOCIATES
3 Emson Close Saffron Walden Essex CB10 1HL
Telephone: 01799 516550 Fax: 01799 516770 Email: andrew.frostick@btconnect.com

Project	Description		
PROPOSED GARAGE BUILDING AT THE GRAIN BARN CHURCH LANE REED HERTS	PROPOSED ELEVATION – SOUTHERN		
	Client: CHURCH FARM DEVELOPMENTS		
	Date: AUG 2017	Scale: 1 : 100	Drawing: P370 - 3