



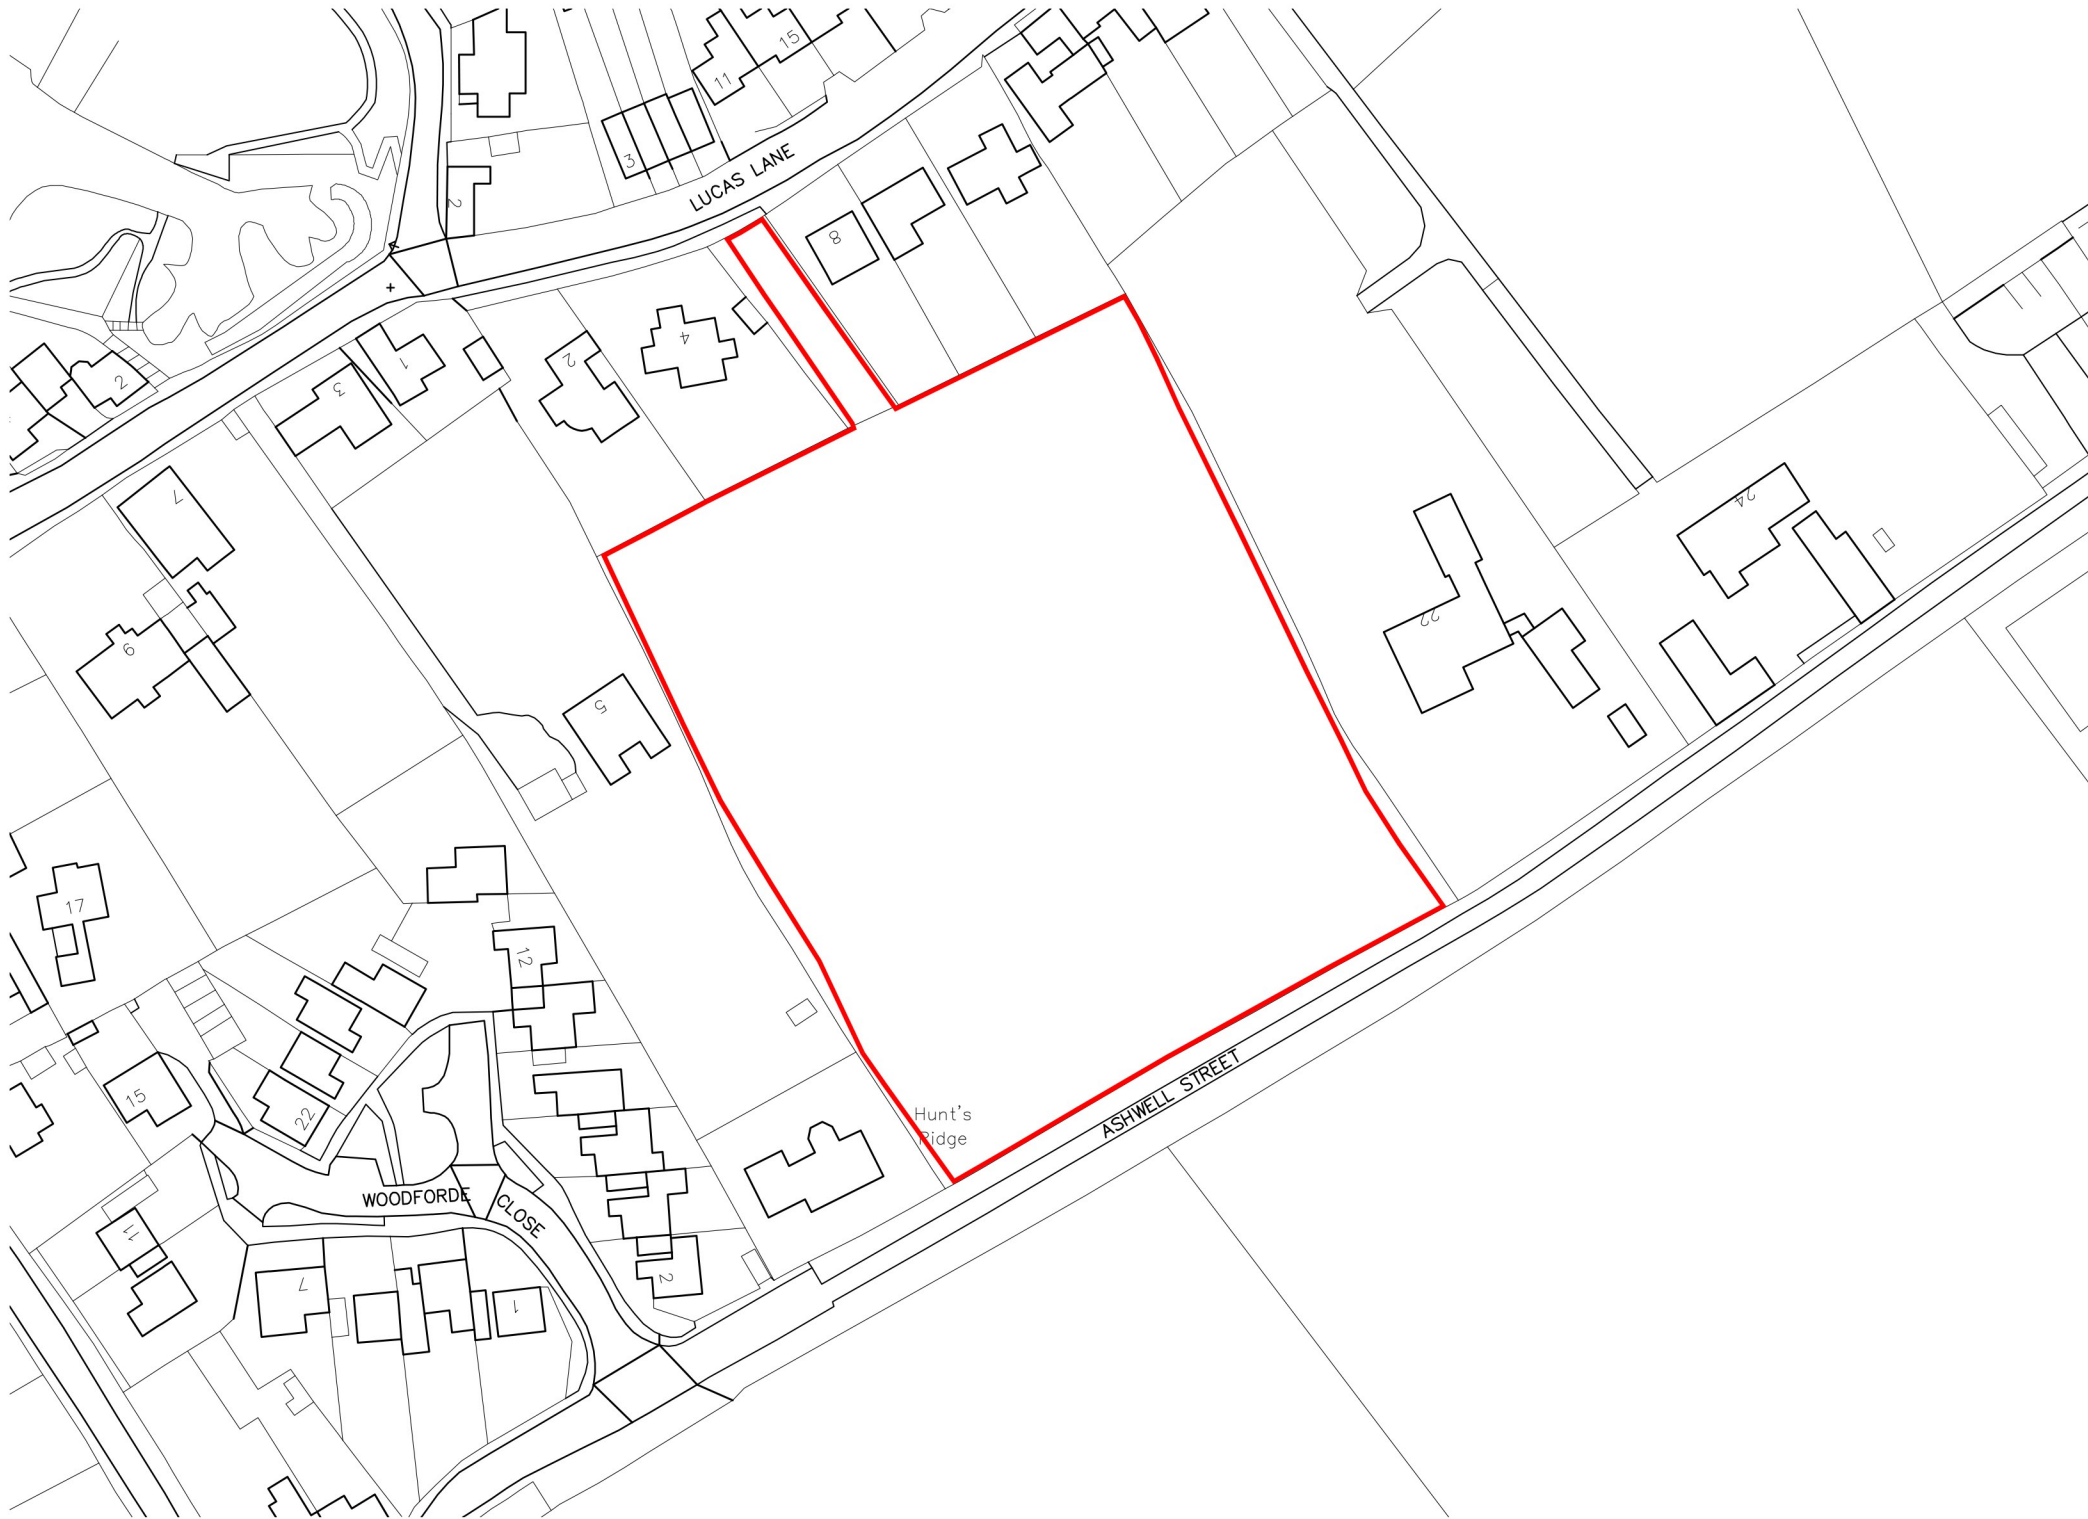

Ordnance Survey (c) Crown Copyright 2019. All rights reserved. Licence number 100022432

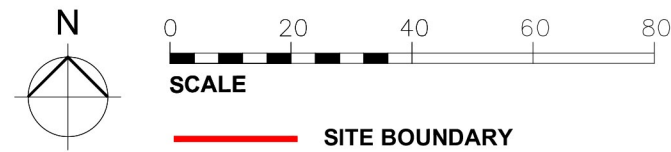

NOTES:

AT ARCHITECTURE LIMITED
WWW.ATARCHITECTURELTD.COM
OXFORD HOUSE, CLIFTONVILLE, NN1 5BE
ASHLEY.THOMPSON@AT-ARCHITECTURE.UK

NO DIMENSIONS TO BE SCALED FROM DRAWING
ALL DIMENSIONS ARE APPROXIMATE AND TO BE
CHECKED ON SITE

THIS DRAWING IS FOR PLANNING PURPOSES ONLY
SUBJECT TO BUILDING CONTROL STANDARDS
AND COMMENTS

COPYRIGHT RESERVED

A	LJB	01.11.24	GENERAL AMENDMENTS
REV:	BY:	DATE:	DETAILS:



PROJECT:

**Ashwell Street
ASHWELL**

DRAWING TITLE:

Site Location Plan

SCALE: 1:1250 (A3) STAGE: Planning DATE: Sept 2024

DRAWING NO: **A_2133 EX100** REVISION: **A**