

NOTES:

AT ARCHITECTURE LIMITED
WWW.ATARCHITECTURELTD.COM
OXFORD HOUSE, CLIFTONVILLE, NORTHAMPTON, NN1 5BE
INFO@AT-ARCHITECTURE.UK

NO DIMENSIONS TO BE SCALED FROM DRAWING
ALL DIMENSIONS ARE APPROXIMATE AND TO BE
CHECKED ON SITE

THIS DRAWING IS FOR PLANNING PURPOSES ONLY
SUBJECT TO BUILDING CONTROL STANDARDS
AND COMMENTS

COPYRIGHT RESERVED

- Visitable Dwellings (M4(1))
8 (57%)
- Accessible and adaptable
Dwellings (M4(2))
4 (29%)
- Wheelchair user adaptable
Dwellings (M4(3))
2 (14%)

B	LJB	01.11.24	LANDSCAPE BUFFER ADDED
A	LJB	15.08.24	BOUNDARY AMENDED
REV:	BY:	DATE:	DETAILS:




PROJECT:
**Ashwell Street
ASHWELL**

DRAWING TITLE:
Proposed Inclusivity Plan

SCALE:	STAGE:	DATE:
1:1000 (A3)	Planning	Jun 2024

DRAWING NO:	REVISION:
A_2133 PL130	B

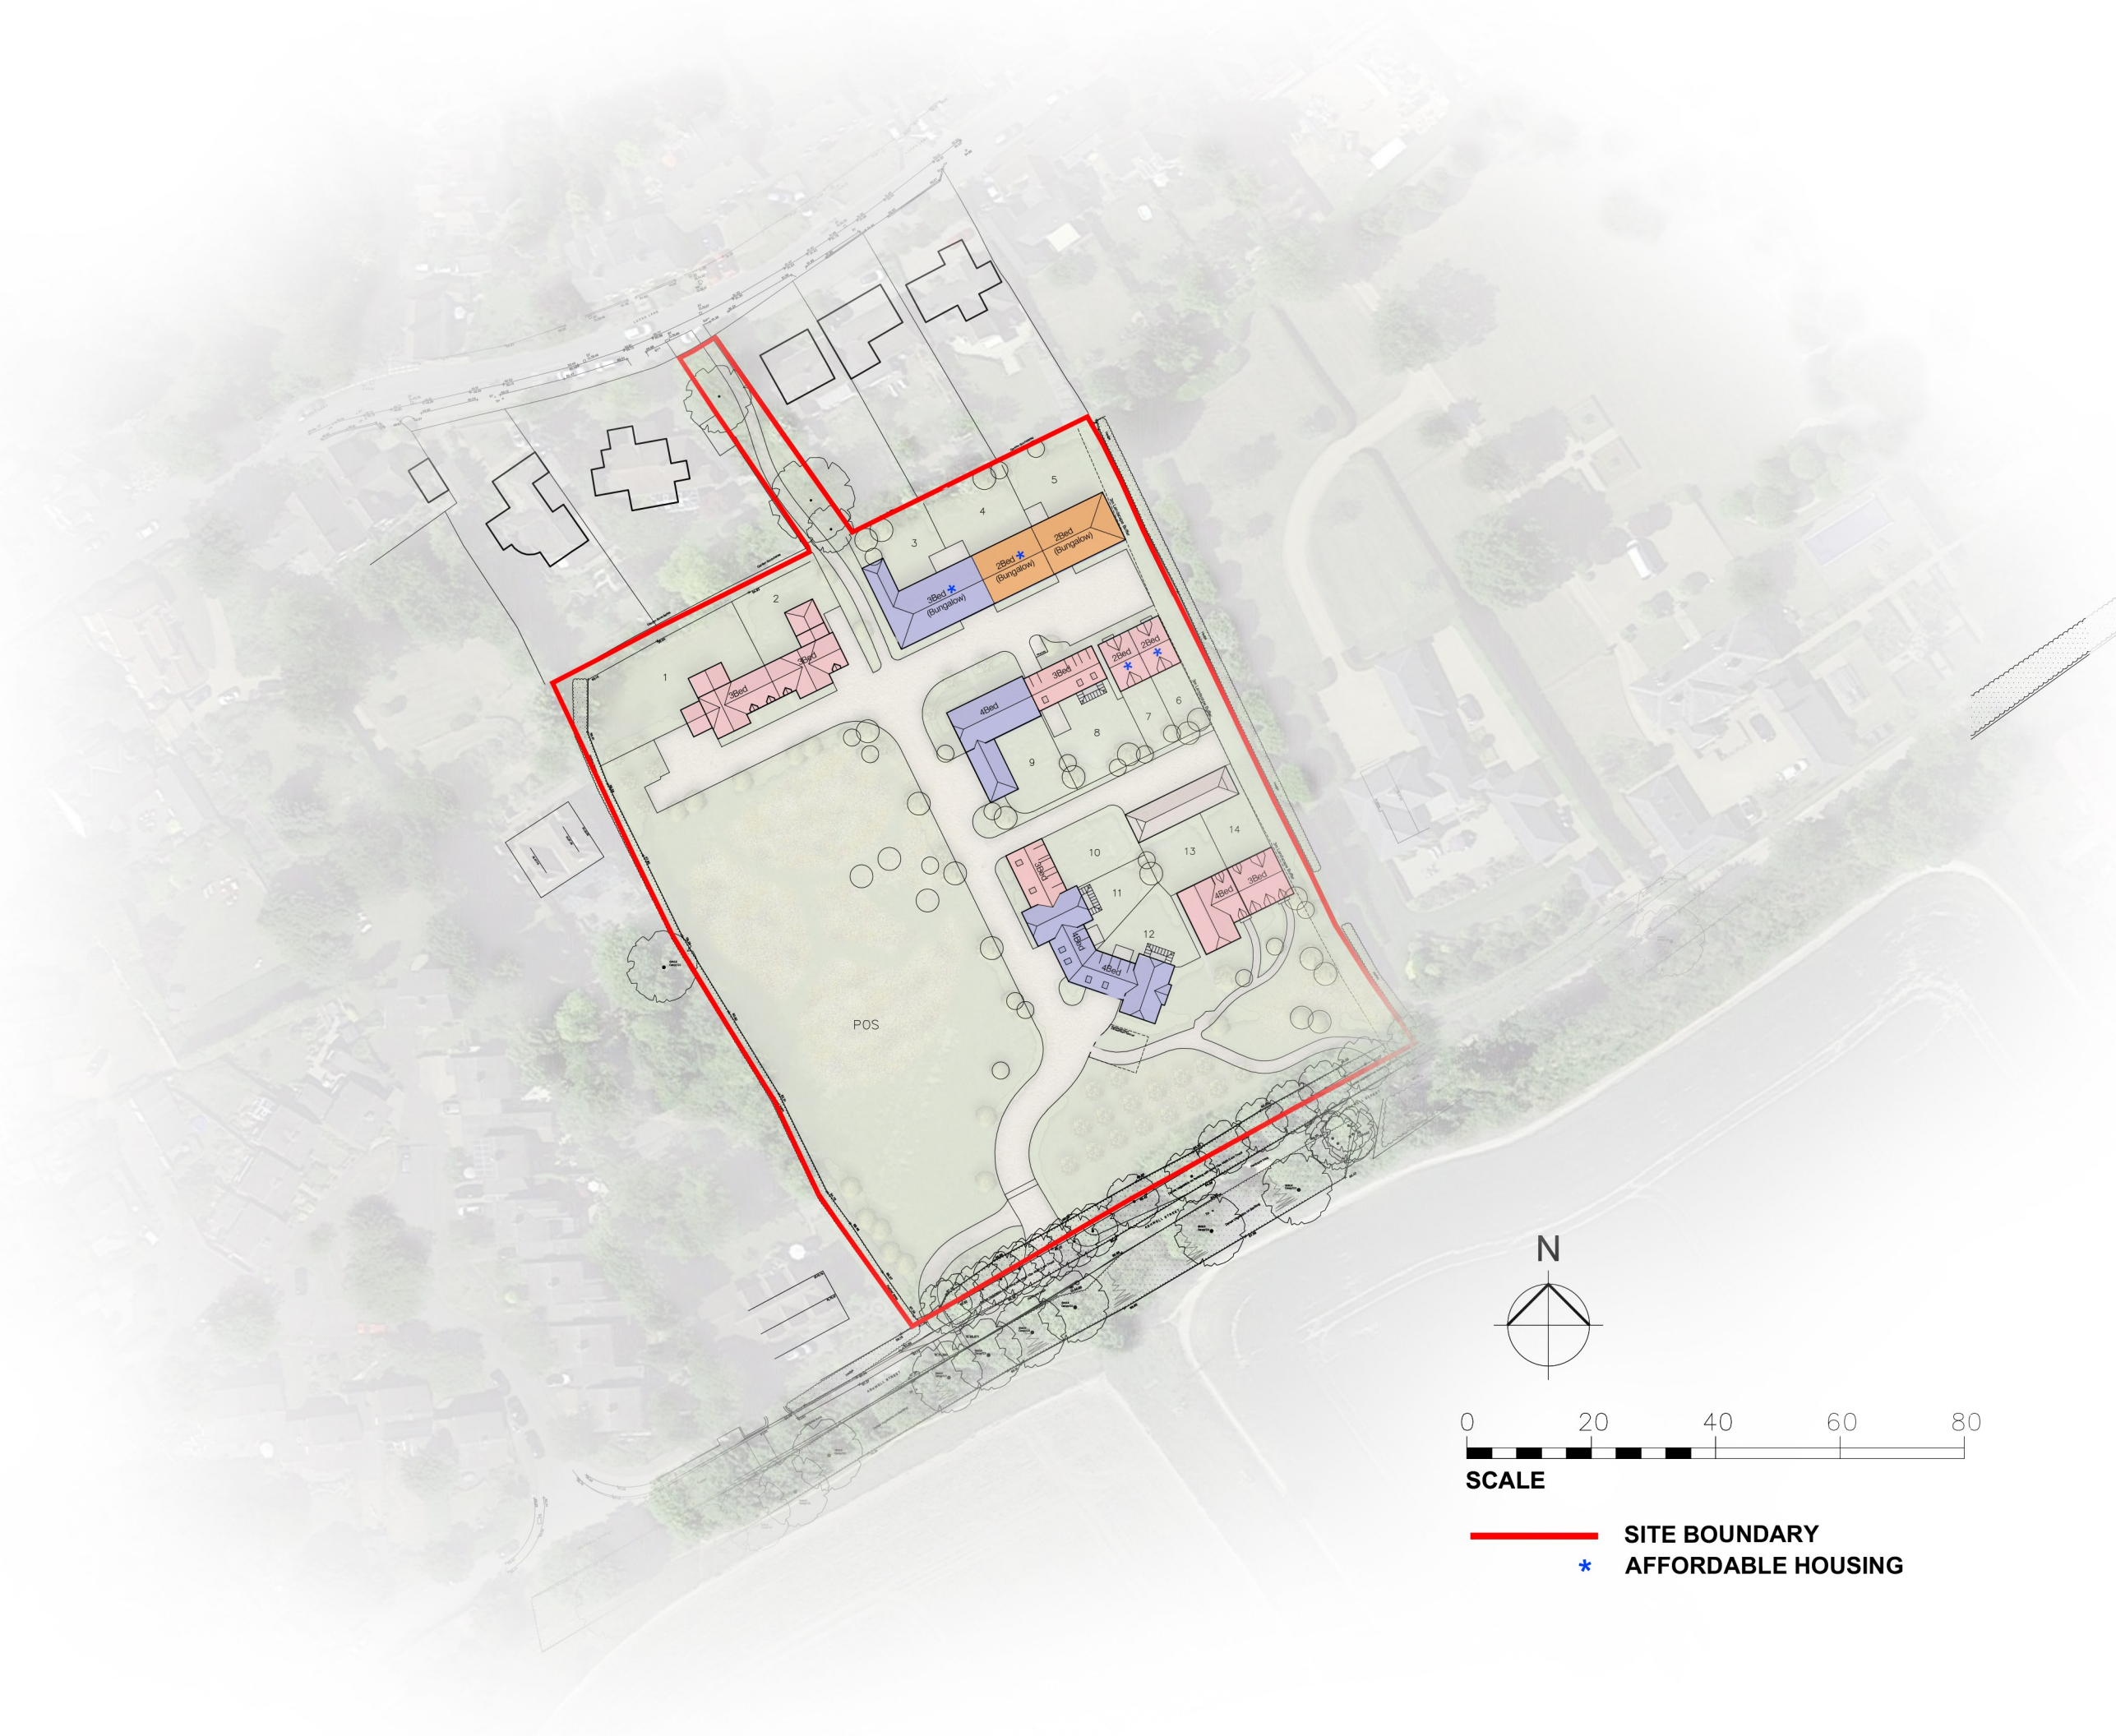


SCALE
0 20 40 60 80

 **SITE BOUNDARY**
 **AFFORDABLE HOUSING**