

NOTES:

AT ARCHITECTURE LIMITED
WWW.ATARCHITECTURELTD.COM
OXFORD HOUSE, CLIFTONVILLE, NORTHAMPTON, NN1 5BE
INFO@AT-ARCHITECTURE.UK

NO DIMENSIONS TO BE SCALED FROM DRAWING
ALL DIMENSIONS ARE APPROXIMATE AND TO BE
CHECKED ON SITE

THIS DRAWING IS FOR PLANNING PURPOSES ONLY
SUBJECT TO BUILDING CONTROL STANDARDS
AND COMMENTS

COPYRIGHT RESERVED

-  Proposed Refuse Truck Navigable Road
-  Operator Collection Distance - 25m maximum
-  Residential Drag Distance - 30m maximum
-  Proposed Bin Storage Location Shared off-plot
-  Proposed Bin Storage Location Private on-plot
-  Proposed Bin Collection point
* Bins to be collected directly off the primary access road, except where a collection point is shown.

B	LJB	01.11.24	LANDSCAPE BUFFER ADDED
A	LJB	15.08.24	BOUNDARY AMENDED
REV:	BY:	DATE:	DETAILS:




PROJECT: Ashwell Street
ASHWELL

DRAWING TITLE: Proposed
Waste Collection Plan

SCALE: 1:1000 (A3) STAGE: Planning DATE: Jun 2024

DRAWING NO: A_2133 PL190 REVISION: B

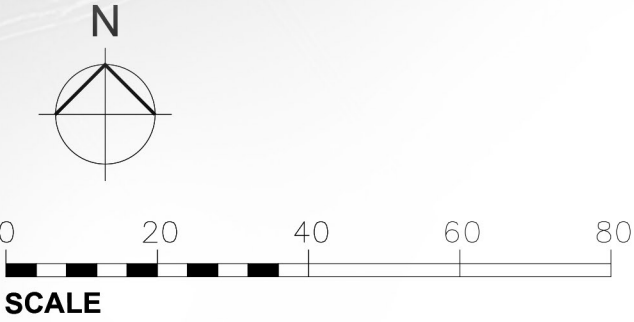

 SITE BOUNDARY
 AFFORDABLE HOUSING