


Loft Conversion
Proposed Top Down Section View

Aaron Shone
35 North Avenue
Letchworth Garden City
21.01.26



Proposed Floorplan 1:50

Window to match existing. U-value not to exceed 1.4W/m2K, G-value not to exceed 0.63 if no cross ventilation is possible.

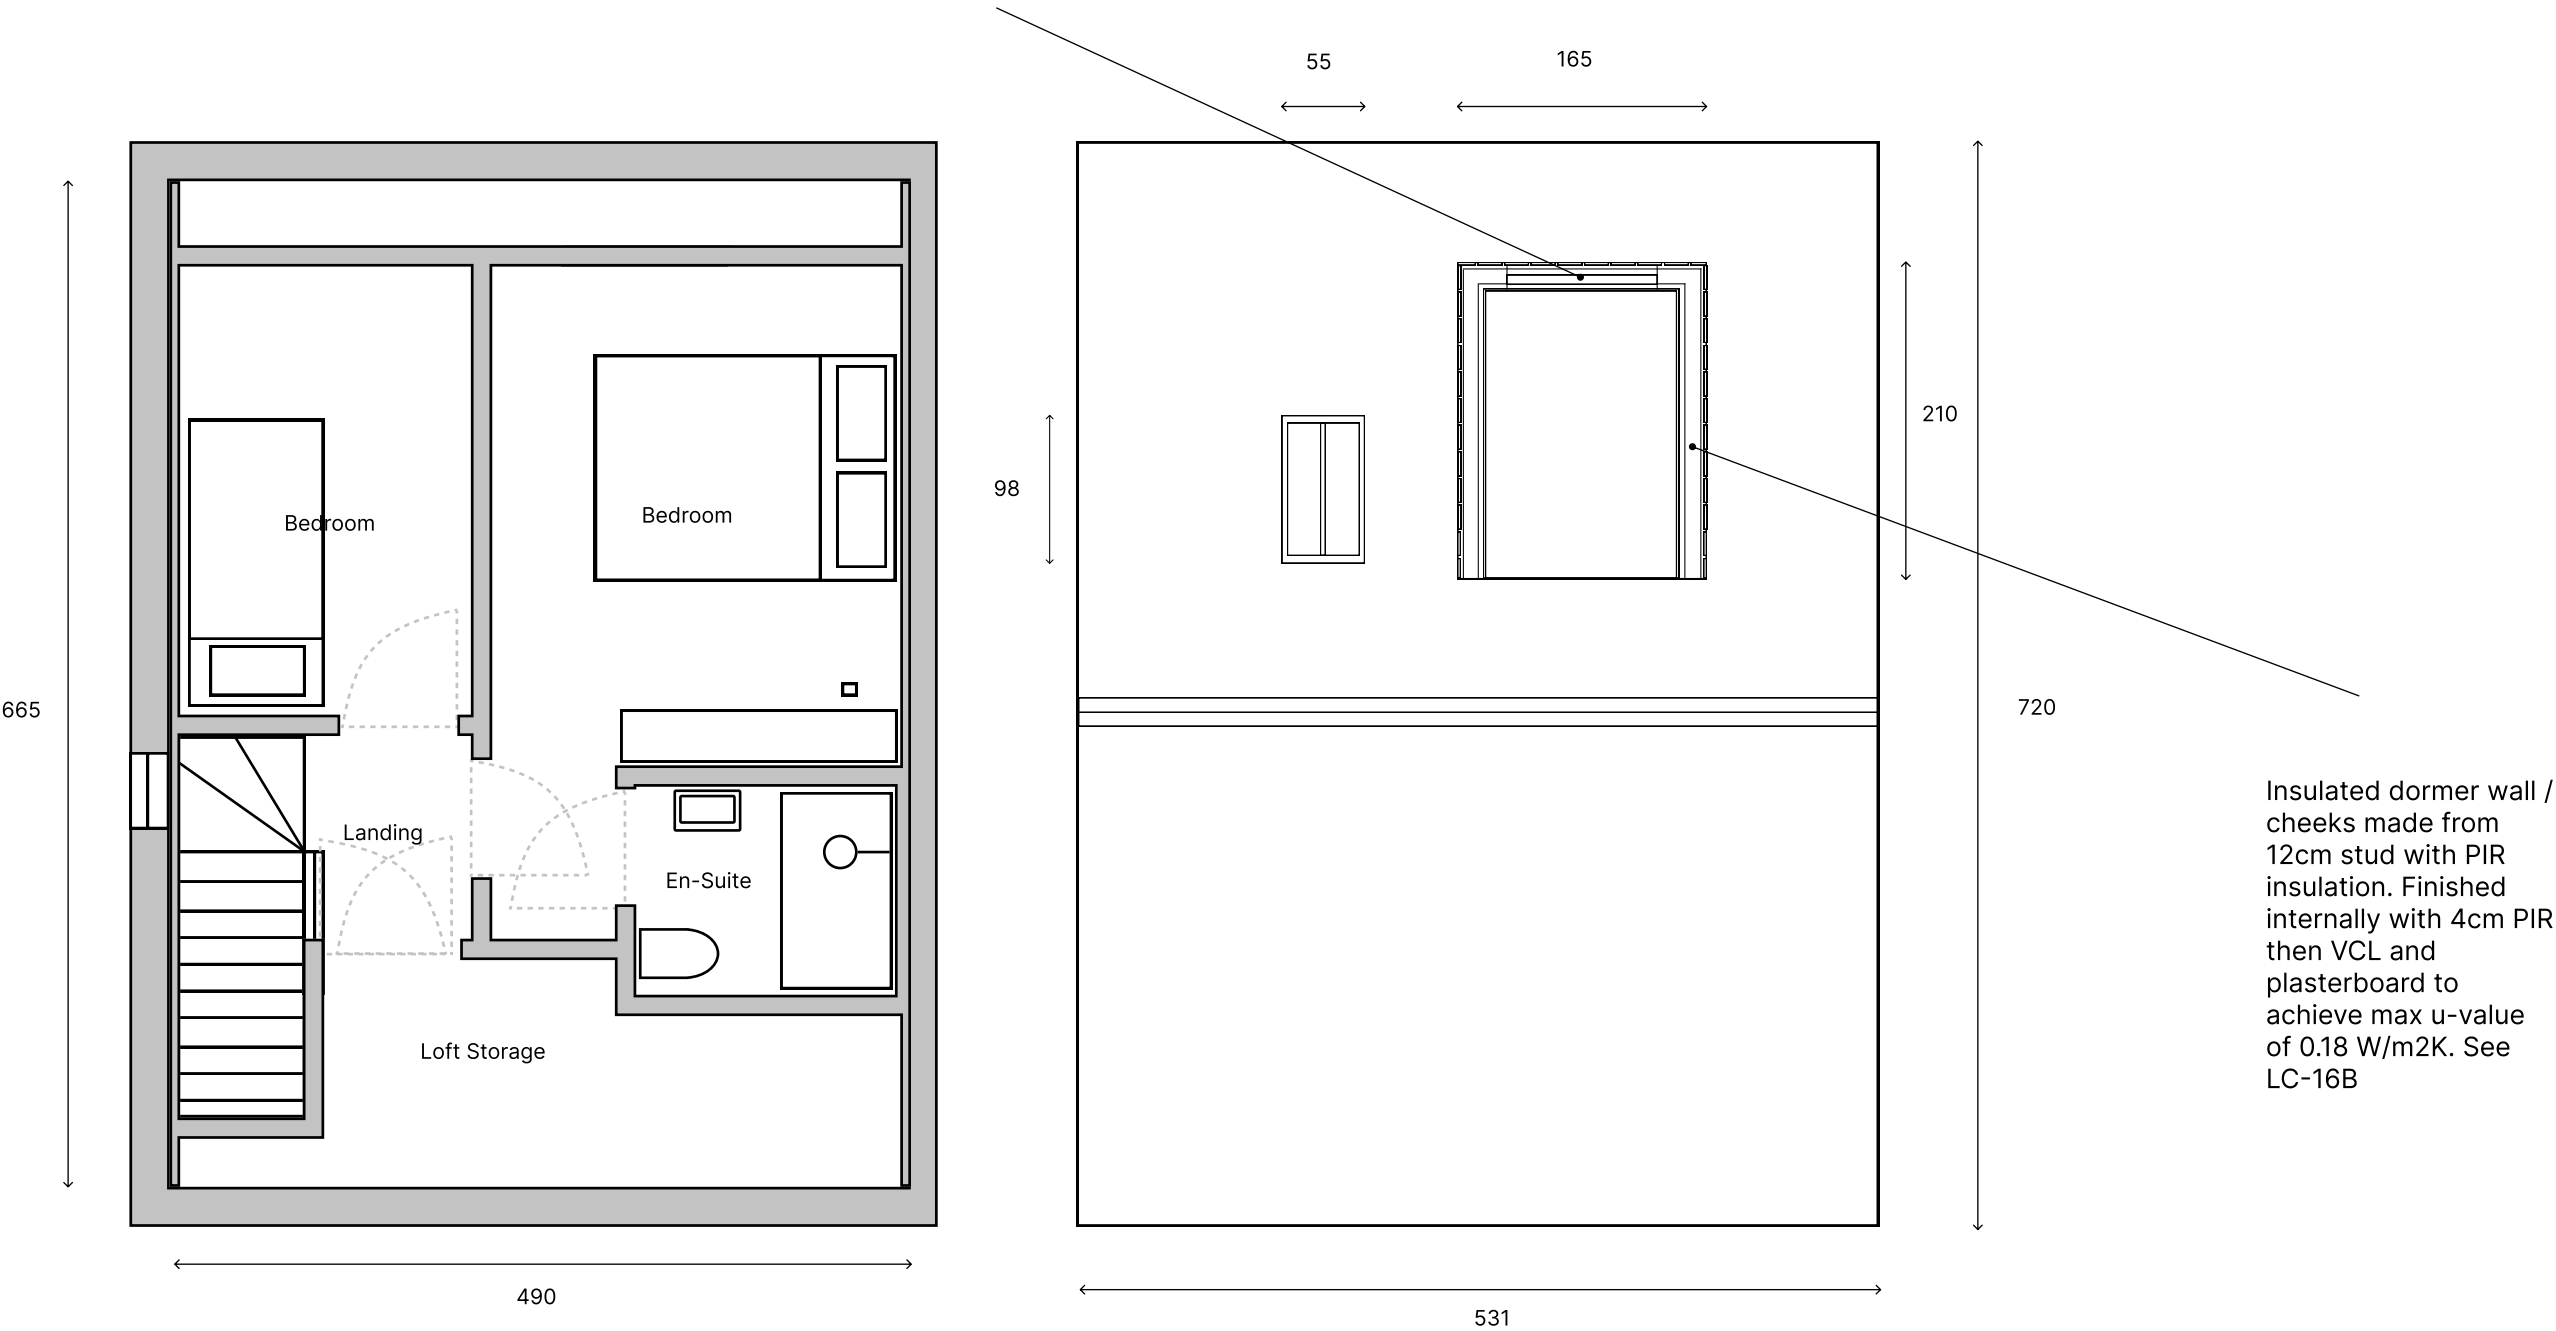

All measurements are in
cm unless stated.
Drawing size: A3.