


NOTE: Do not scale dimensions from this drawing. If in doubt refer to JS Design.

This drawing remains the copyright of the JS Design Partnership alone all materials specified must be used in accordance with the manufacturers recommendations and all relevant current codes of practice.


Rev:	Description:	Date:

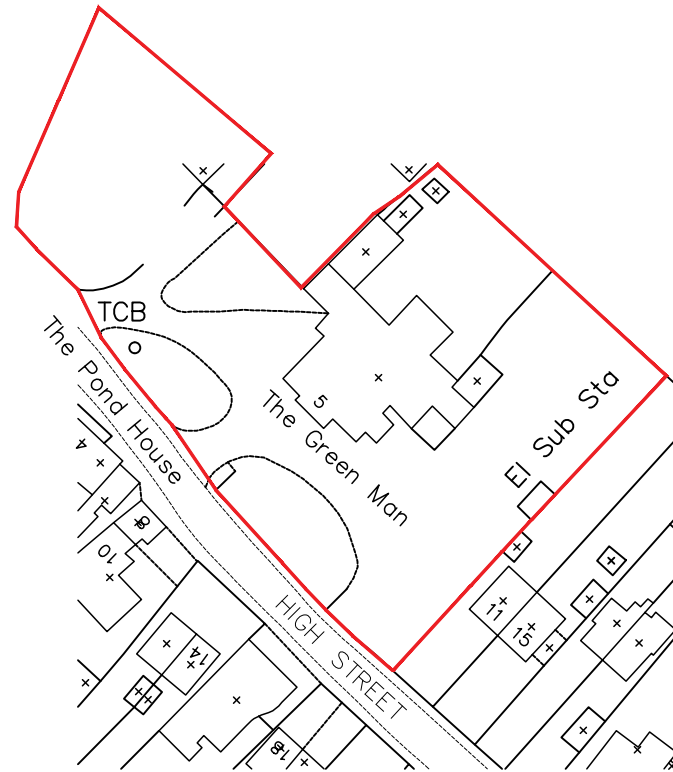

1 Site Location Plan

Scale: 1:1250

Denotes Site Boundary

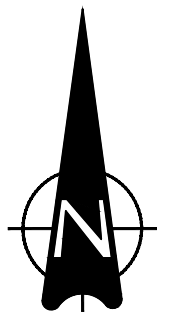

JSDESIGN
PARTNERSHIP LLP

T: 01274 533022
E: info@jsdesignpartnership.co.uk
Unit 5, Peel House, 2 Taunton Street, Shipley Bradford, BD18 3NA.
the jsdesign partnership llp is a limited liability partnership registered no OC 392311

Client: GREENE KING		Title: SITE LOCATION PLAN					
Project:	Drawing No:	Rev:	Date:	Drawn By:	Checked:	Scale @ A4	
GREEN MAN, 5 HIGH STREET, HITCHIN, SG5 3AR	9319-04-04	-	19.01.26	TG	FP	1:1250	