

NOTE: Do not scale dimensions from this drawing. If in doubt refer to JS Design.

This drawing remains the copyright of the JS Design Partnership alone all materials specified must be used in accordance with the manufacturers recommendations and all relevant current codes of practice.

Rev.	Description.	Date:




1 Existing Rear NE Elevation

Scale: 1:100




2 Existing Front SW Elevation

Scale: 1:100

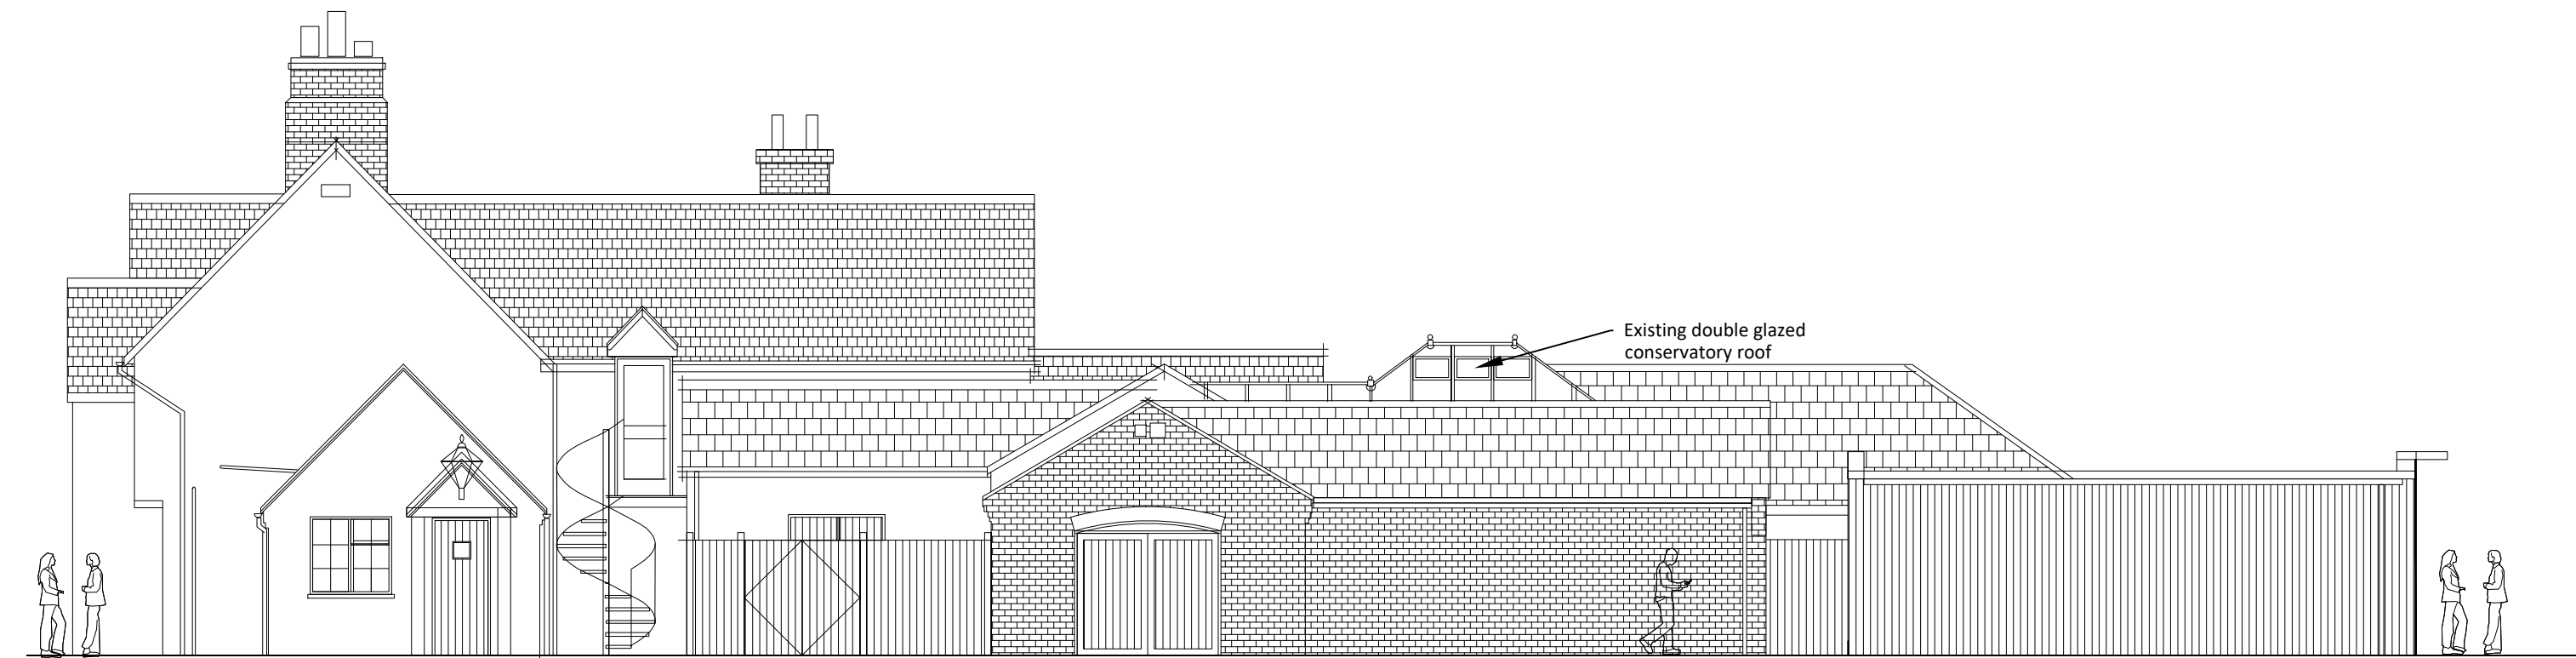

3 Existing Car Park SE Elevation

Scale: 1:100

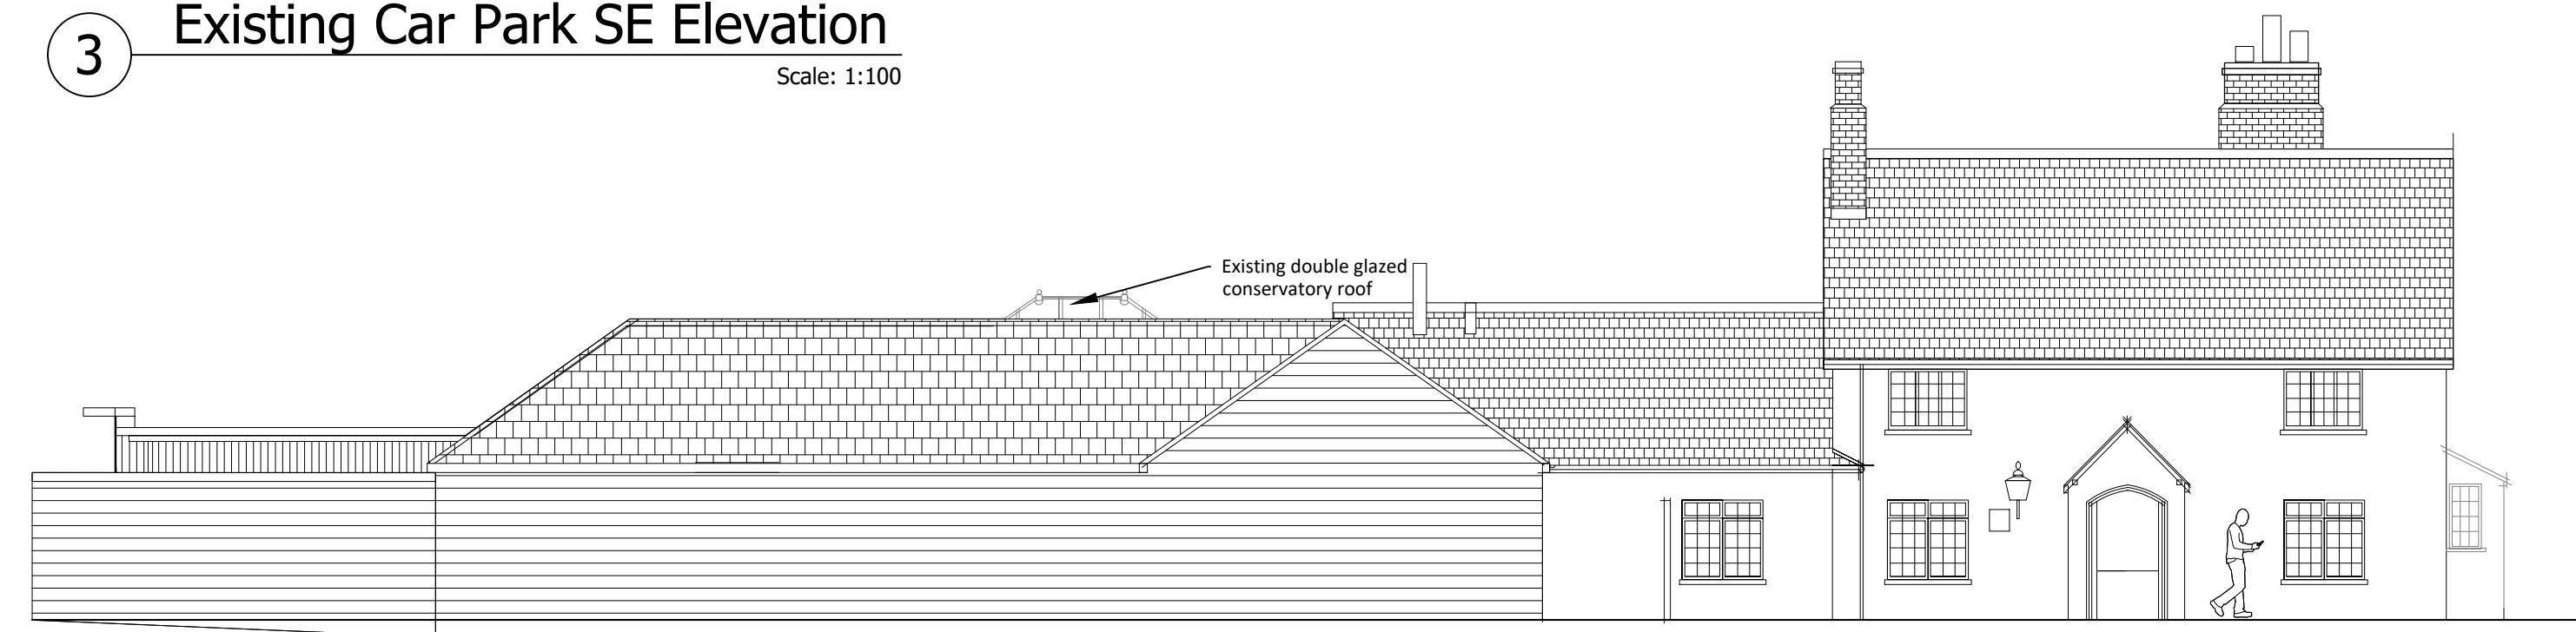


4 Existing Left NW Side Elevation

Scale: 1:100



5 Existing Rear NE Elevation Showing Conservatory

Scale: 1:50

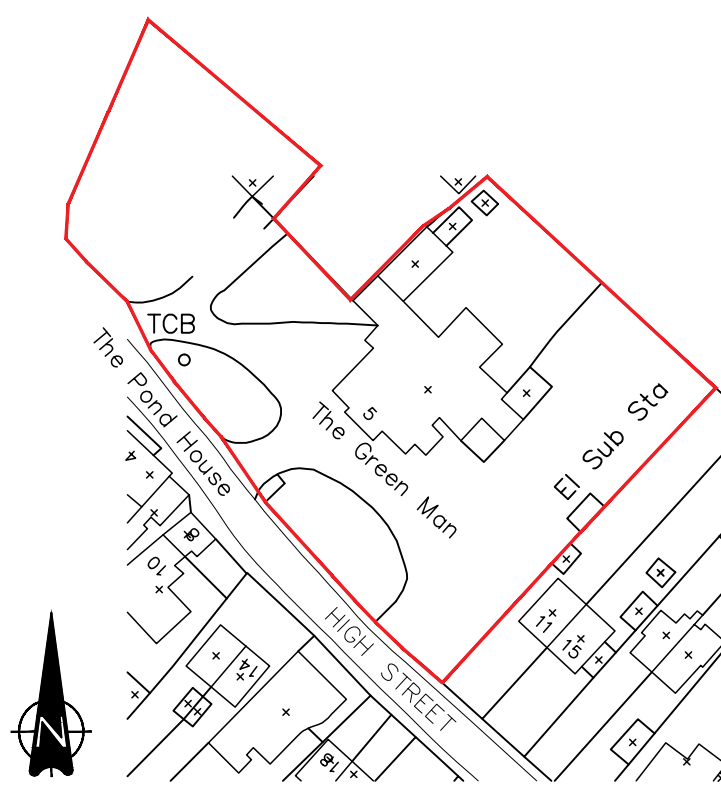

Site Location Plan

Scale: 1:1250

CDM 2015:
Under the CDM regulations there are no significant design risks.

JSDESIGN
PARTNERSHIP LLP

T: 01274 633022
E: info@jsdesignpartnership.co.uk
Unit 5, Peel House, 2 Taunton Street, Shipley Bradford, BD18 3NA.
The partnership is a limited liability partnership registered no 00388211

Client:
GREENE KING

Project:
GREEN MAN
5 HIGH STREET,
HITCHIN
SG5 3AR

Title:
EXISTING ELEVATIONS

Drawing No:	Rev:	Date:	Drawn By:	Checked:	Scale @ A1
9319-04-01		16.01.26	TG	FP	1:50& 1:100