



Scale this drawing for Planning purposes only.
Clients agent to be informed of all discrepancies in dimensions
Contractor to check all dimensions on site
© This drawing is copyright

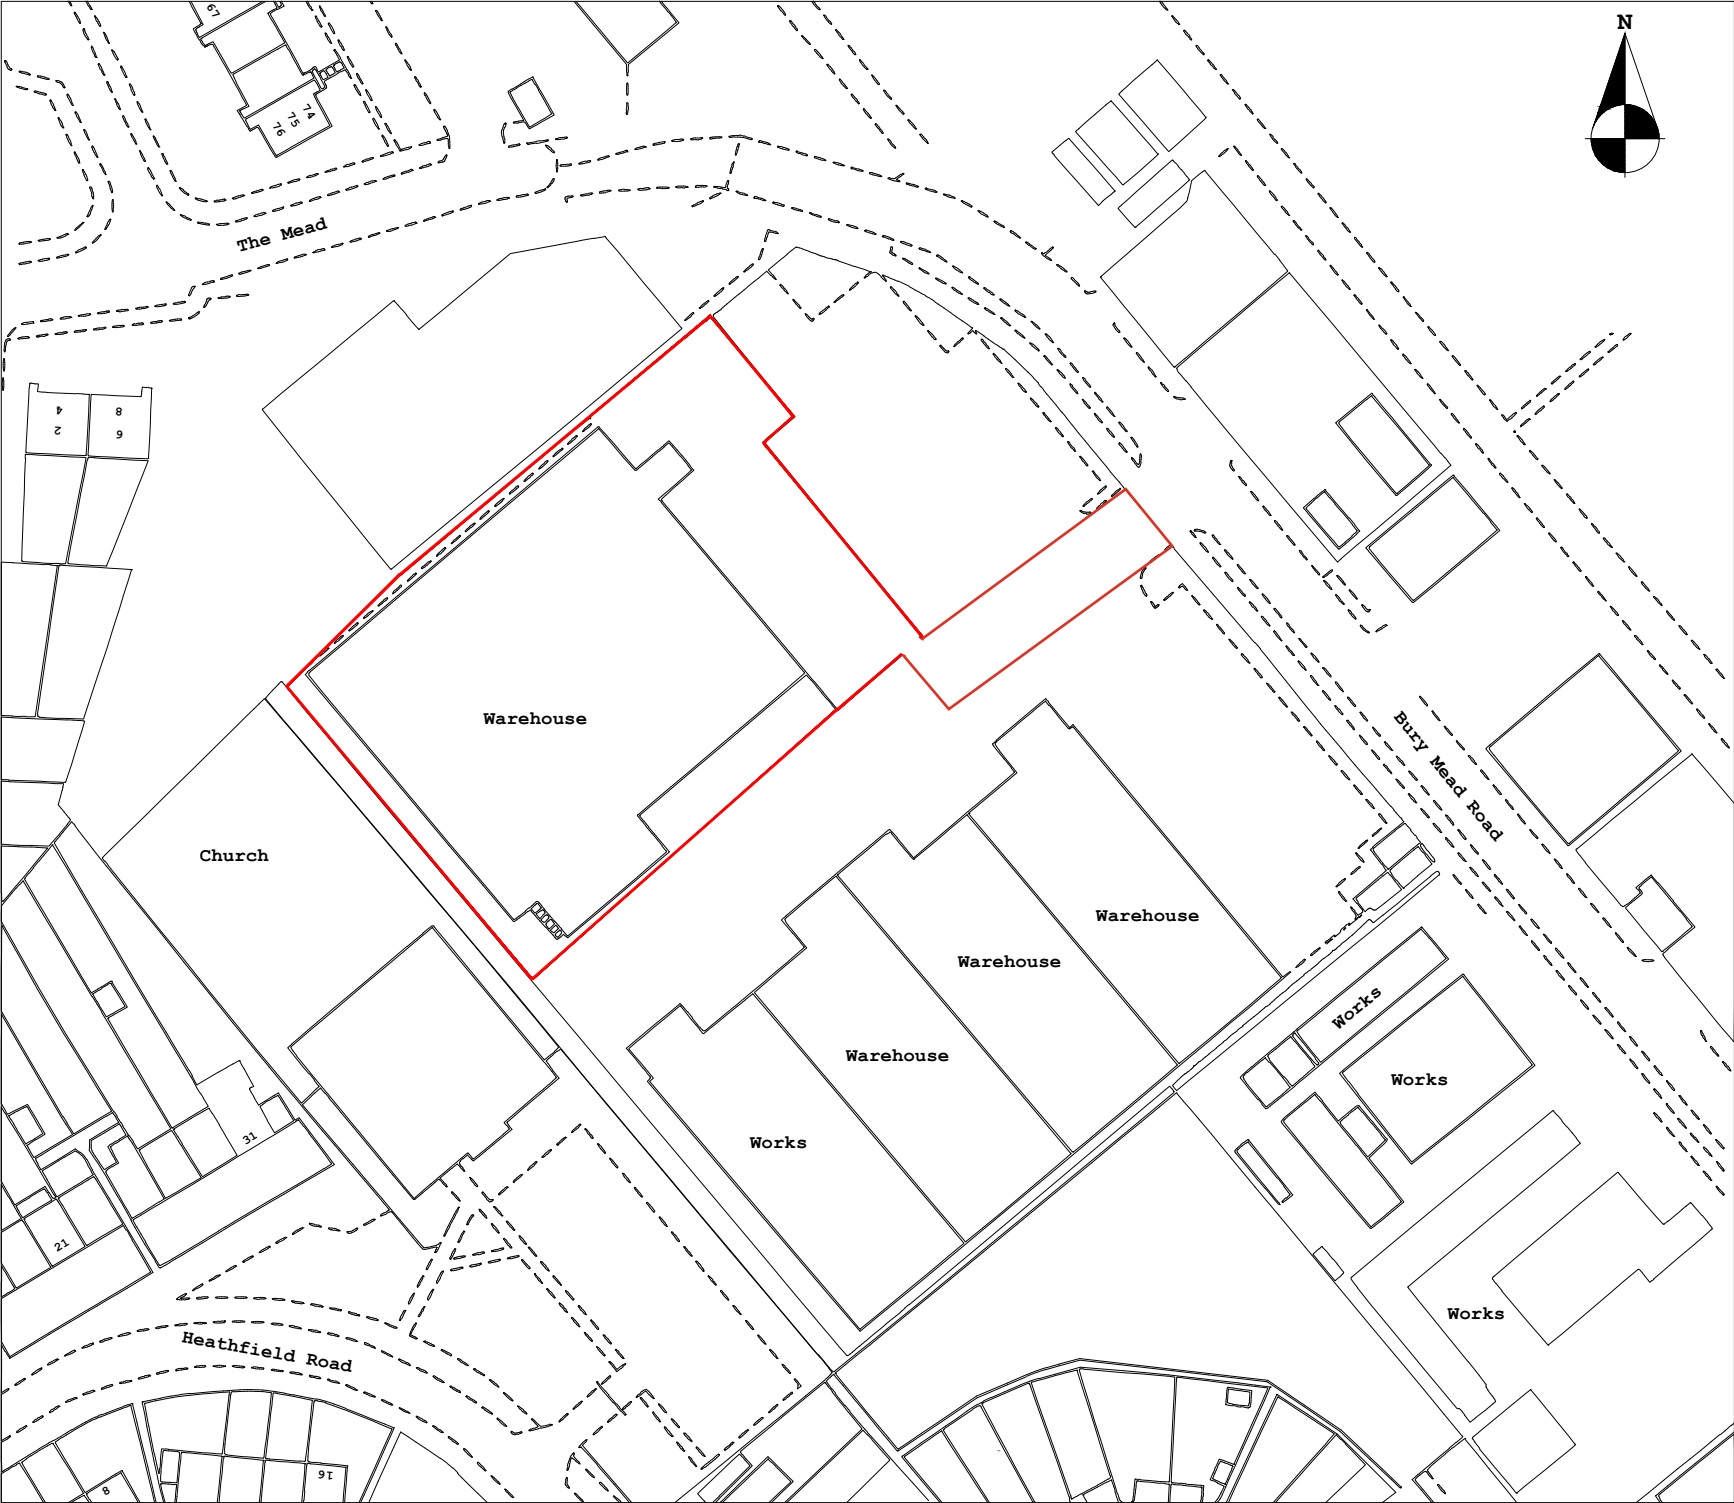

PLAN VIEW
EXISTING WAREHOUSE (1:1000)

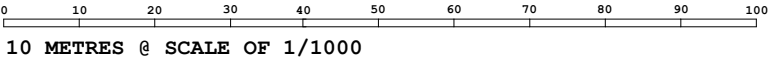

ORIGINAL A3

D&A Architectural and Structural Designs Ltd



CLIENT
D&A Engineering
ADDRESS
59-63 Bury Mead Rd,
Hitchin
SG5 1RT

PROJECT
WAREHOUSE EXTENSION
DRAWING
**Pre-Existing Site
Plan**

DATE
27/10/25
JOB No.
1001

SCALE
1:1000
Drawing No.
GA001
REV
1