




Scale this drawing for Planning purposes only.
Clients agent to be informed of all discrepancies in dimensions
Contractor to check all dimensions on site
© This drawing is copyright

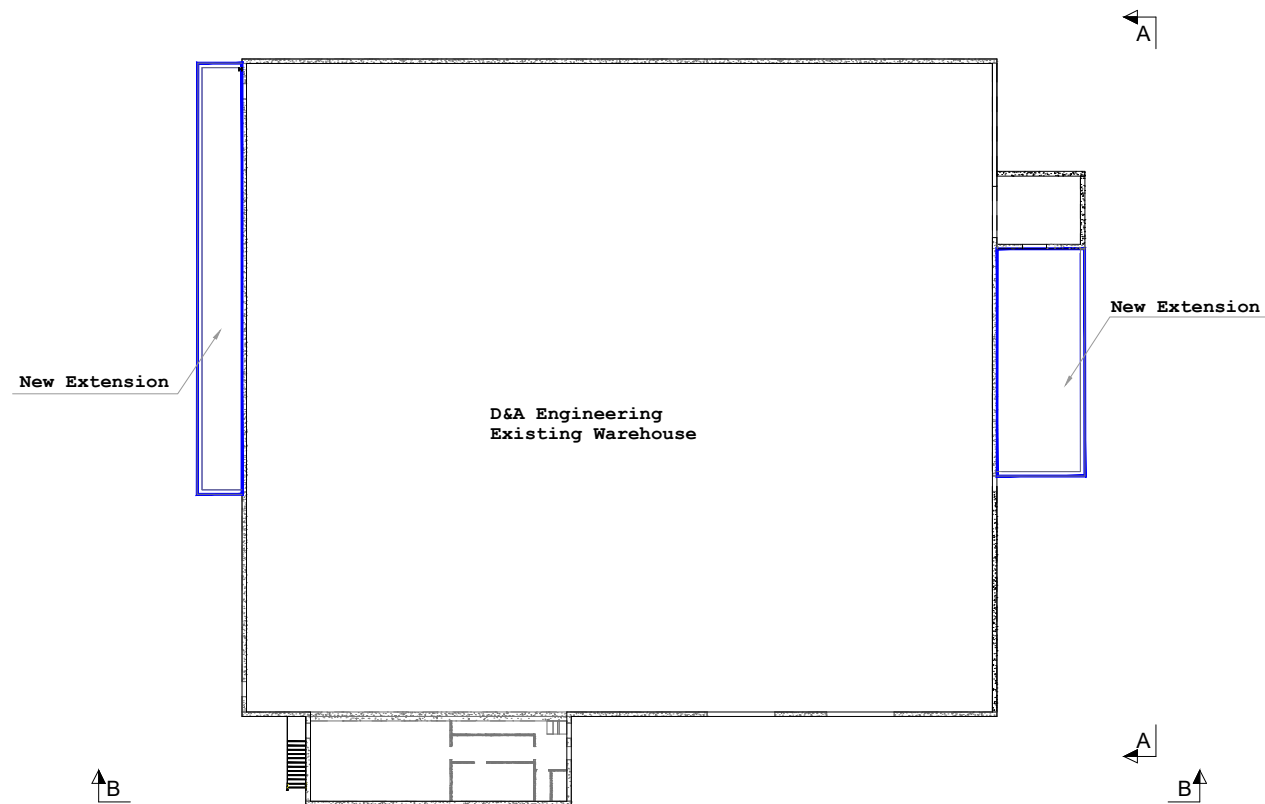


PLAN VIEW

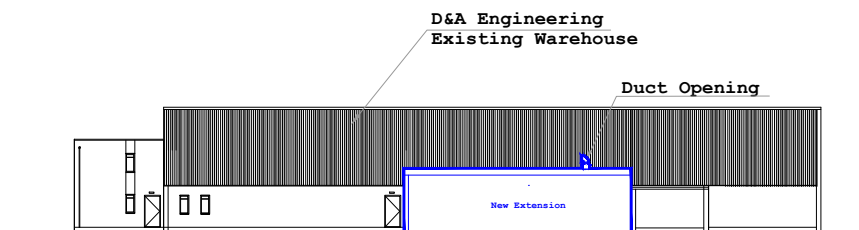

SECTION A-A , SIDE VIEW

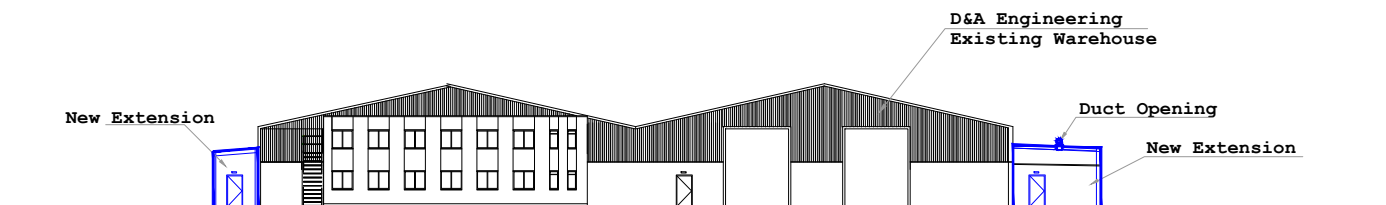

SECTION B-B, SIDE VIEW

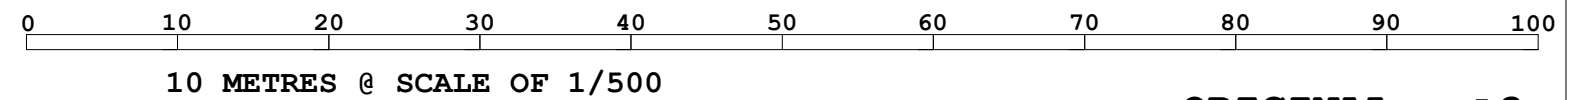

ORIGINAL A3

D&A Architectural and Structural Designs Ltd



Unit 6, Hall Road, Hemel Hempstead HP27BN Tel: 02085 737 684

CLIENT **D&A Engineering**
ADDRESS **59-63 Bury Mead Rd,
Hitchin
SG5 1RT**

PROJECT
WAREHOUSE EXTENSION

DRAWING
**Existing Floor
Plan, Elevations
and Section**

DATE
27/10/25

JOB No.
1001

SCALE
1:500

Drawing No.
GA003

REV
1