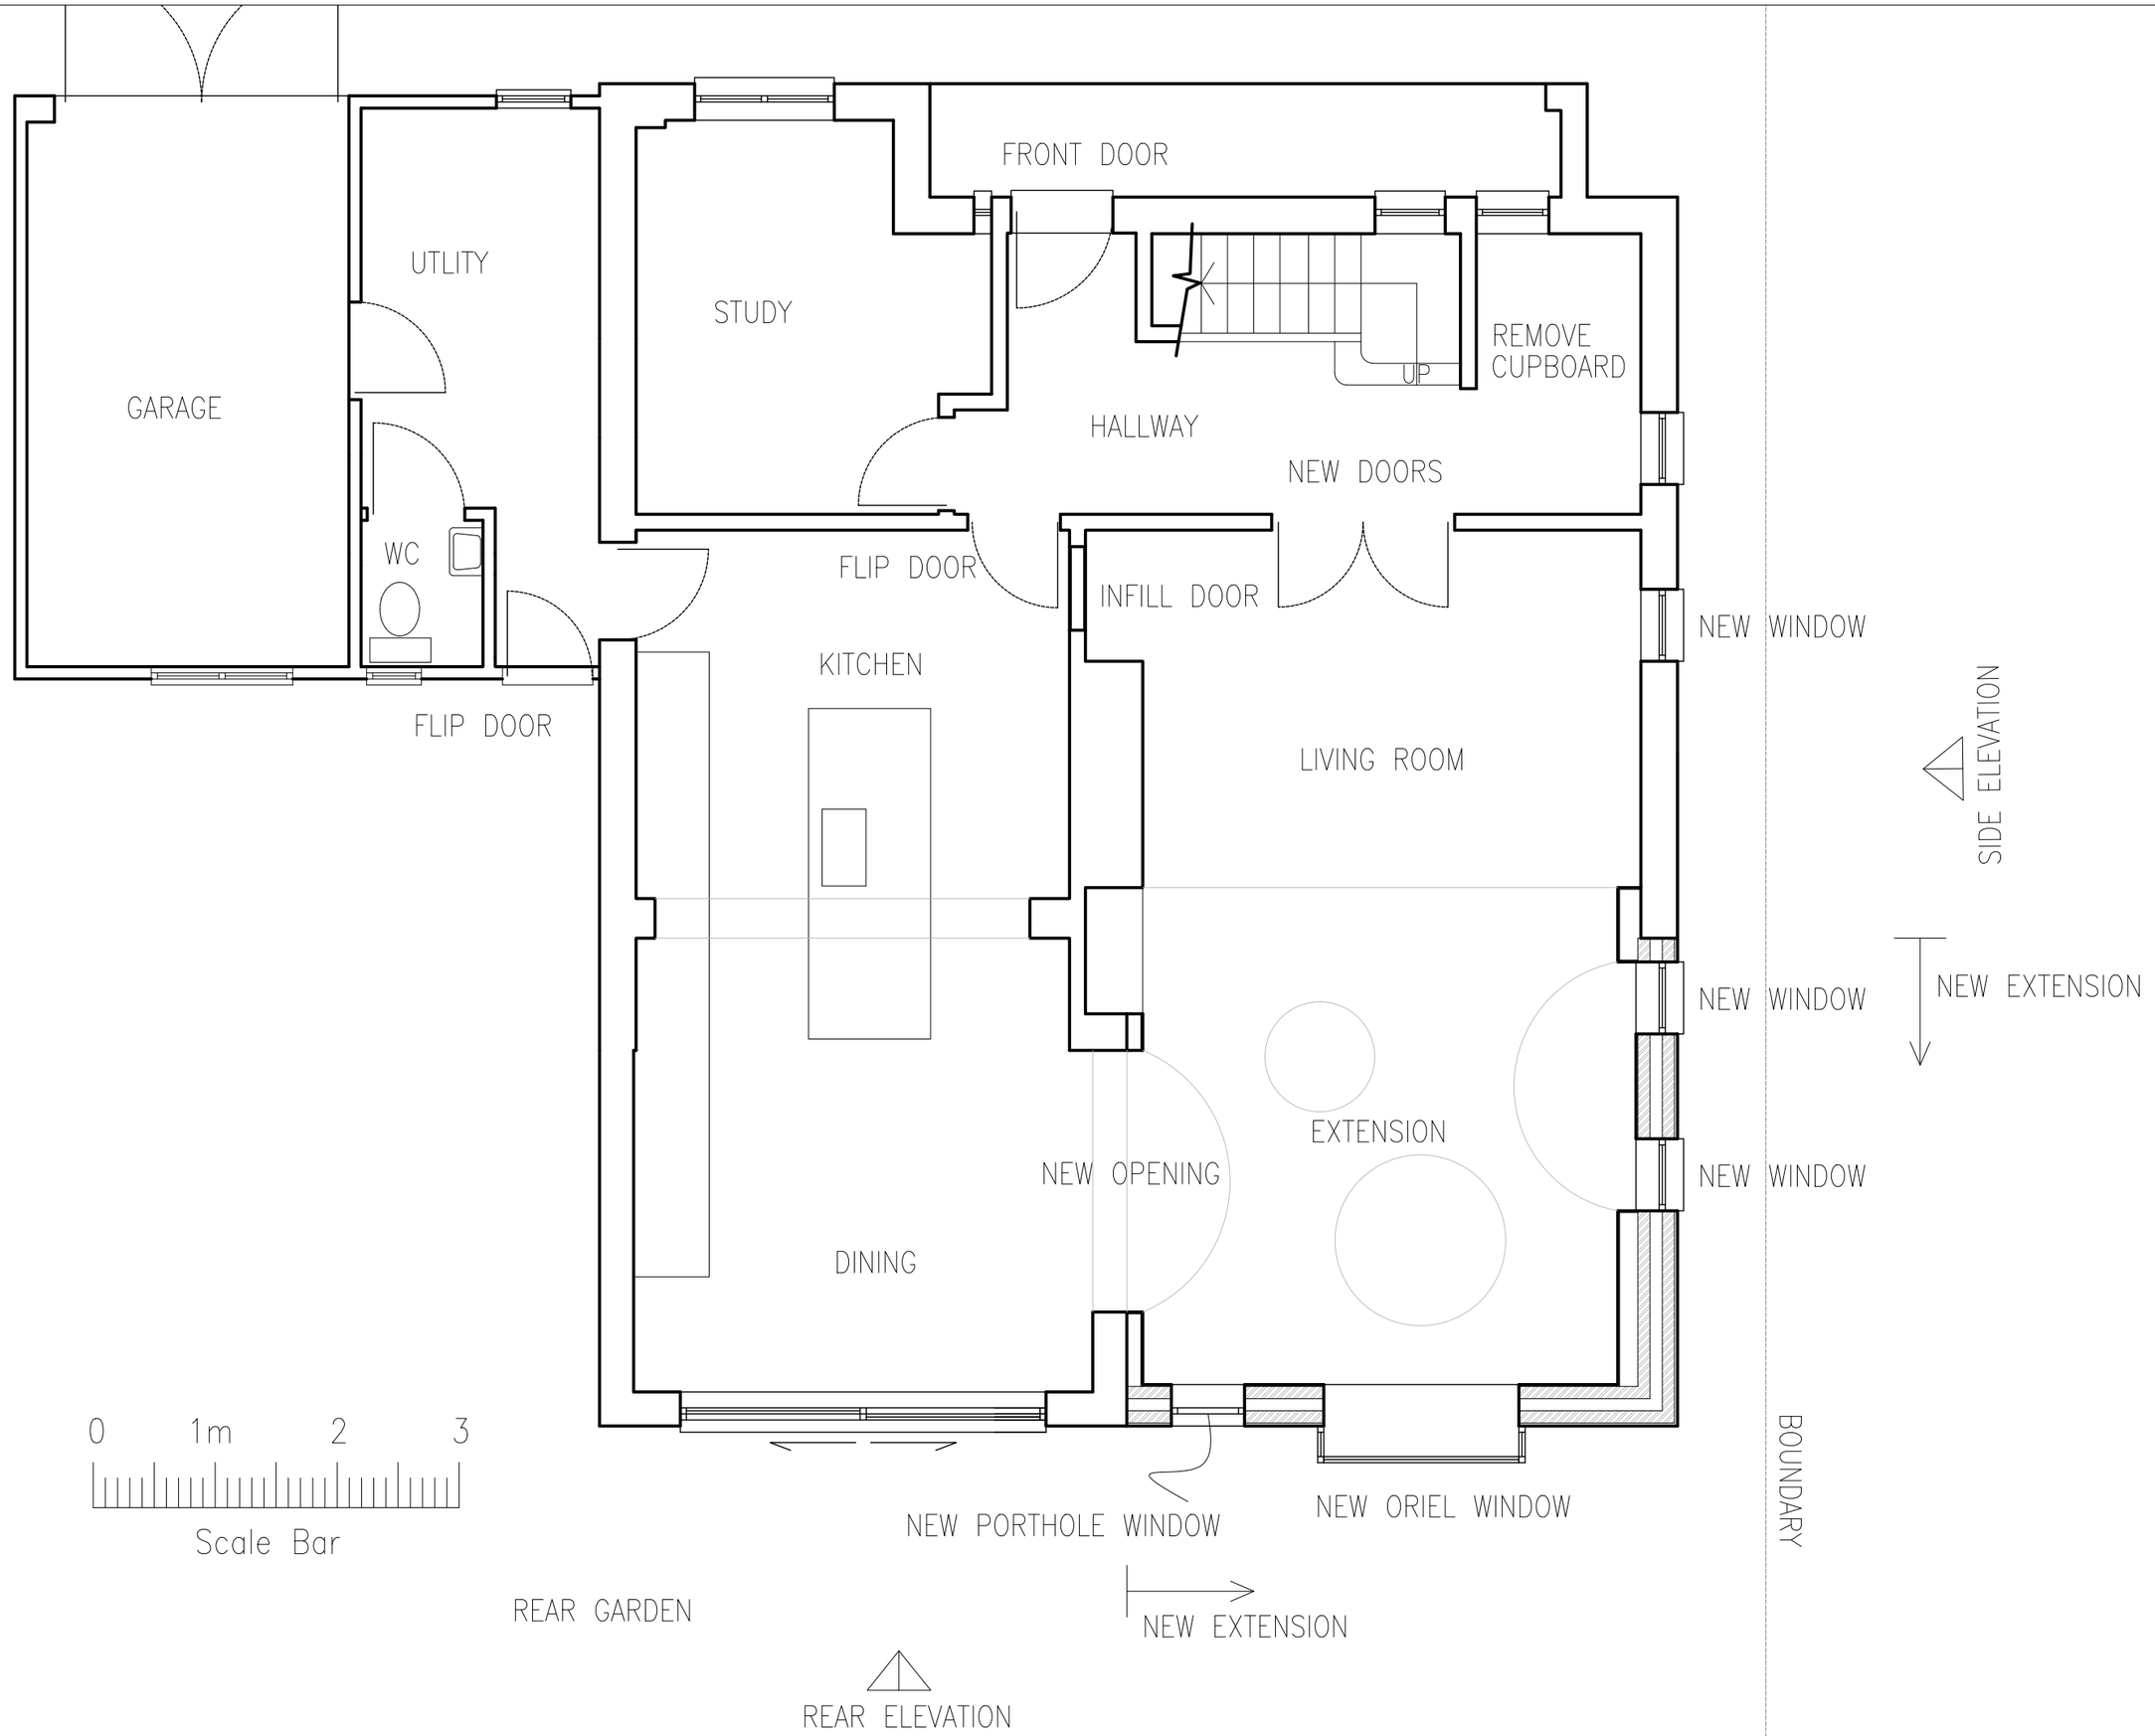

DO NOT SCALE OFF THIS DRAWING
ALL DIMENSIONS MUST BE CHECKED ON SITE

INFORM THE CLIENT / ARCHITECT OF ANY DISCREPANCIES PRIOR TO CONSTRUCTION

PLOT SIZE: A3

Notes.

CAD Survey information provided by previous Architect Improve It Design for previous owner of property Mr Kester. Survey information not to be relied upon for construction purposes. Contractor to undertake own survey and advise Architect / Client of any discrepancies prior to construction.

NB. Concept proposals are subject to further design development, structural engineer's input and relevant Statutory Approvals inc. Non-Material Amendment to Planning Permission; amended LGC consent and Building Regulations Approval.

REV:

FIONA SHEPPARD ARCHITECTURE
e: fiona@fionasheppardarchitecture.com
t: 01438832242

PROJECT: 61 HIGHFIELD, LGC

SCALE: 1:50 @ A3

TITLE: PROPOSED GROUND FLOOR PLAN

FOR PLANNING

DRAWING NO: 61HF_P_01

REV: .