NOTE
This drawing must not be reissued, loaned or copied without the written consent of Svetlana Pinaitiene (the originator).
All errors, omissions, discrepancies should be reported to the originator immediately.
All dimensions to be checked before site fabrication by the contractor, his sub-contractor or supplier.
Do not scale plans - use figure or grid dimensions where given.
Any deviation from the drawing to be reported to the originator immediately.



EXISTING REAR ELEVATION



EXISTING SIDE (WEST) ELEVATION

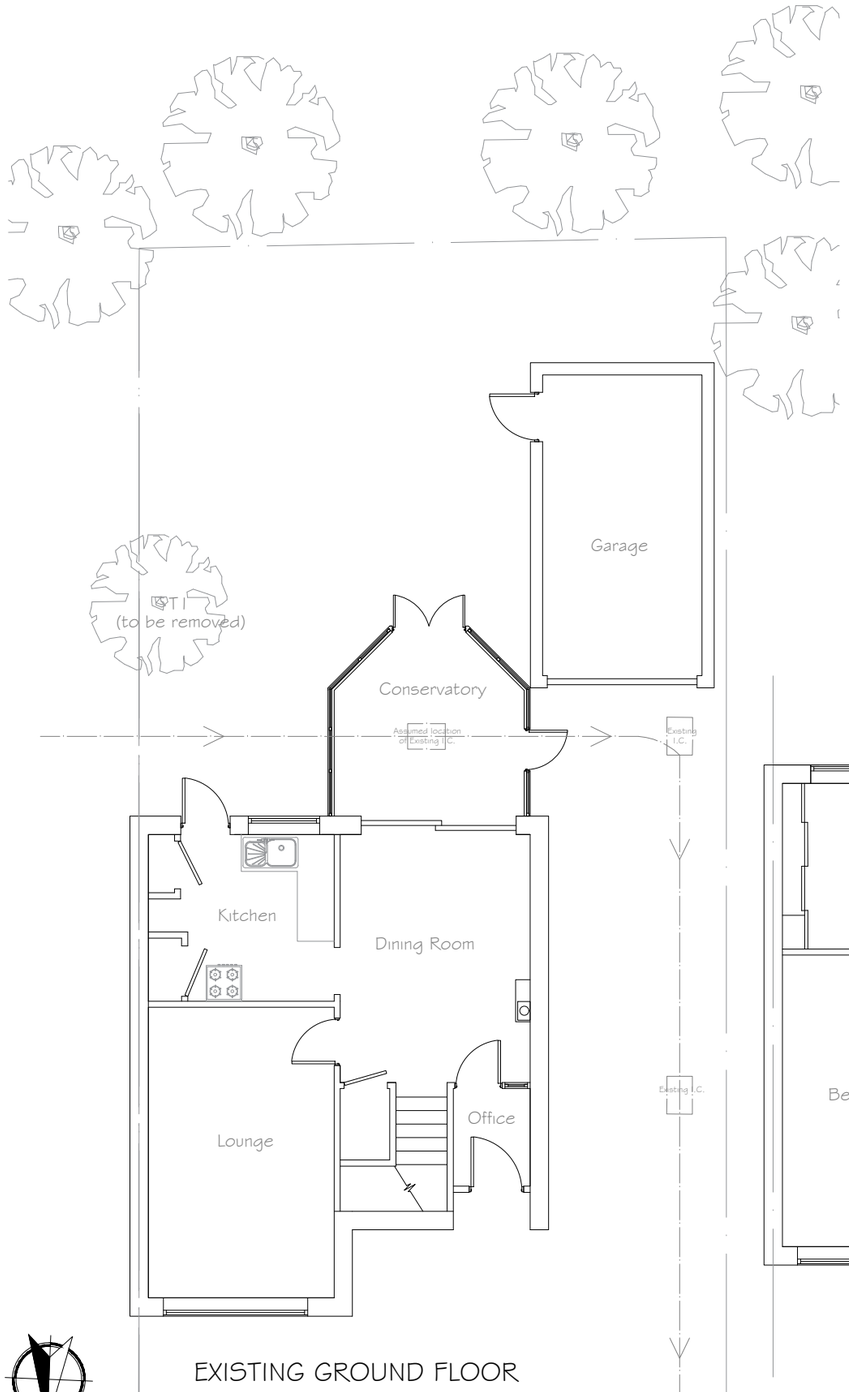

EXISTING GROUND FLOOR

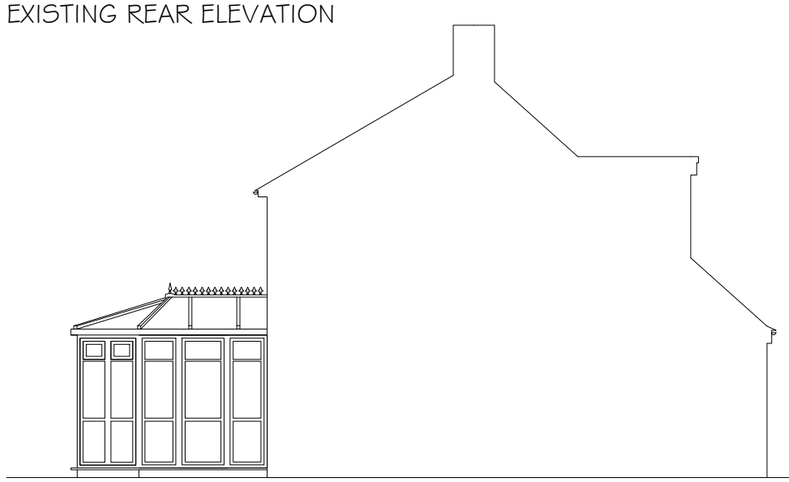

EXISTING PARTY WALL (EAST) ELEVATION

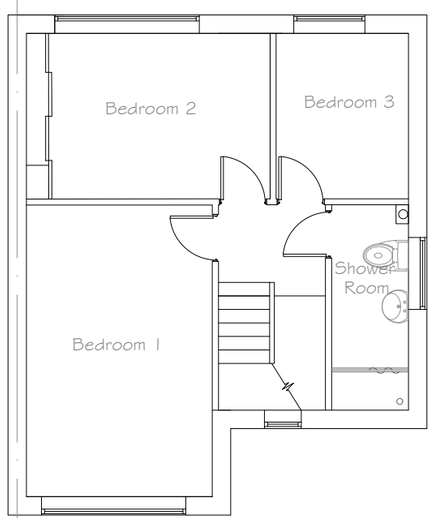

EXISTING FIRST FLOOR



EXISTING FRONT ELEVATION

N

0 100 200

REV	DATE	DESCRIPTION
B	29-01-18	Generally updated
A	11-01-18	Generally updated

SEP DESIGN Architectural & Consulting Services
SEP Design
Suite 1, 150B Station Road
Woburn Sands
Buckinghamshire
MK17 8SG
T: (+44)1908 – 584545
M: (+44)7745 – 328480
E: info@sepdesign.co.uk
www.sepdesign.co.uk

PROJECT Single Storey Rear and Front Extension 25 Sayer Way, Knebworth, SG3 6BN	DRAWING NR PP17-67002
SUBJECT Existing Layout	DRAWN BY SEP SCALE 1:100 @A3
CLIENT Mr J.Irving	DATE 20 Dec'17 REV B

©Svetlana Pinaitiene This drawing may not be reproduced in any form without prior written agreement