


North Elevation Existing




North Elevation Proposed



West Elevation Existing

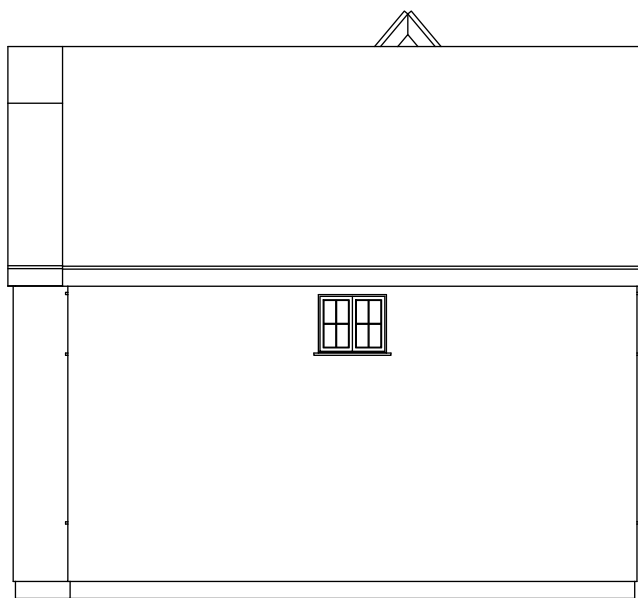

West Elevation Proposed

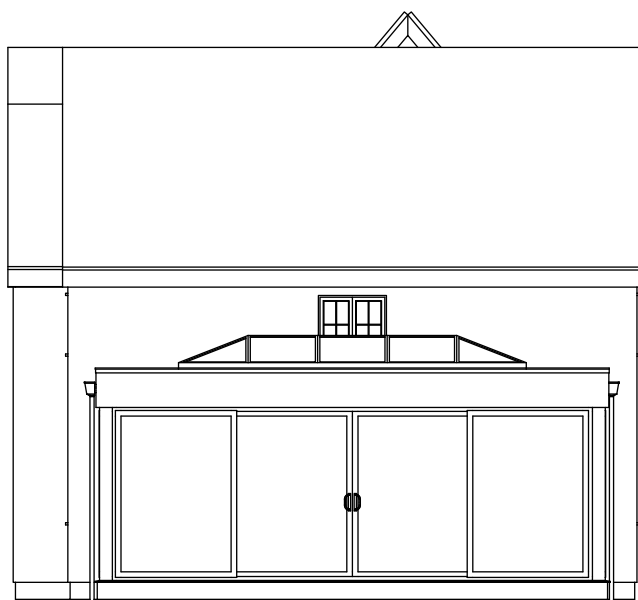


South Elevation Existing




South Elevation Proposed




Ground Floor Plan Existing

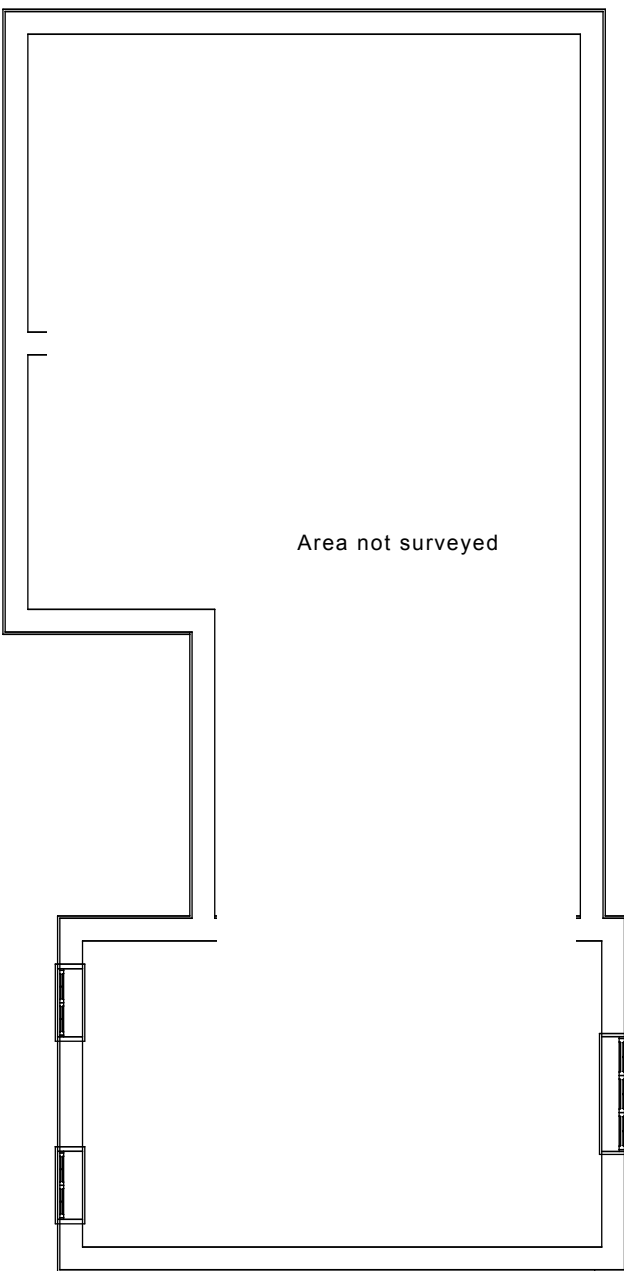

Ground Floor Plan Proposed

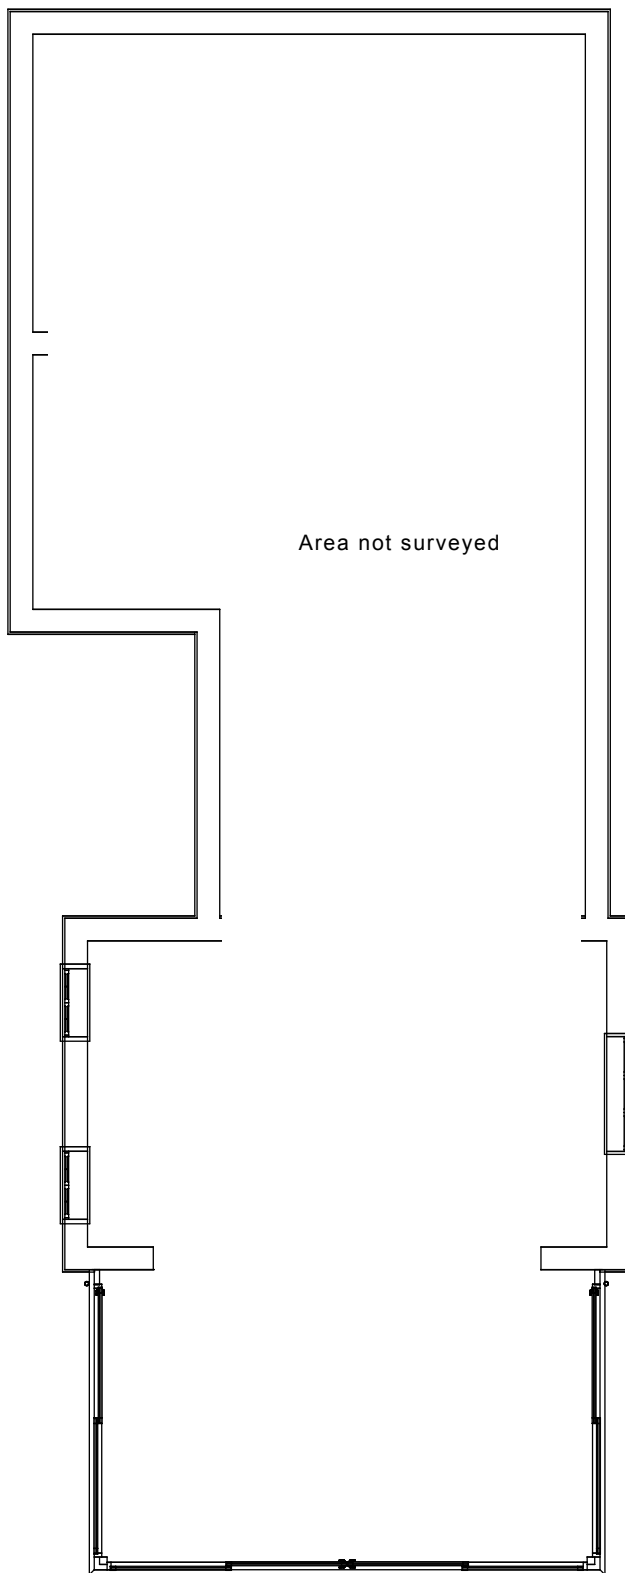

Roof Plan Existing

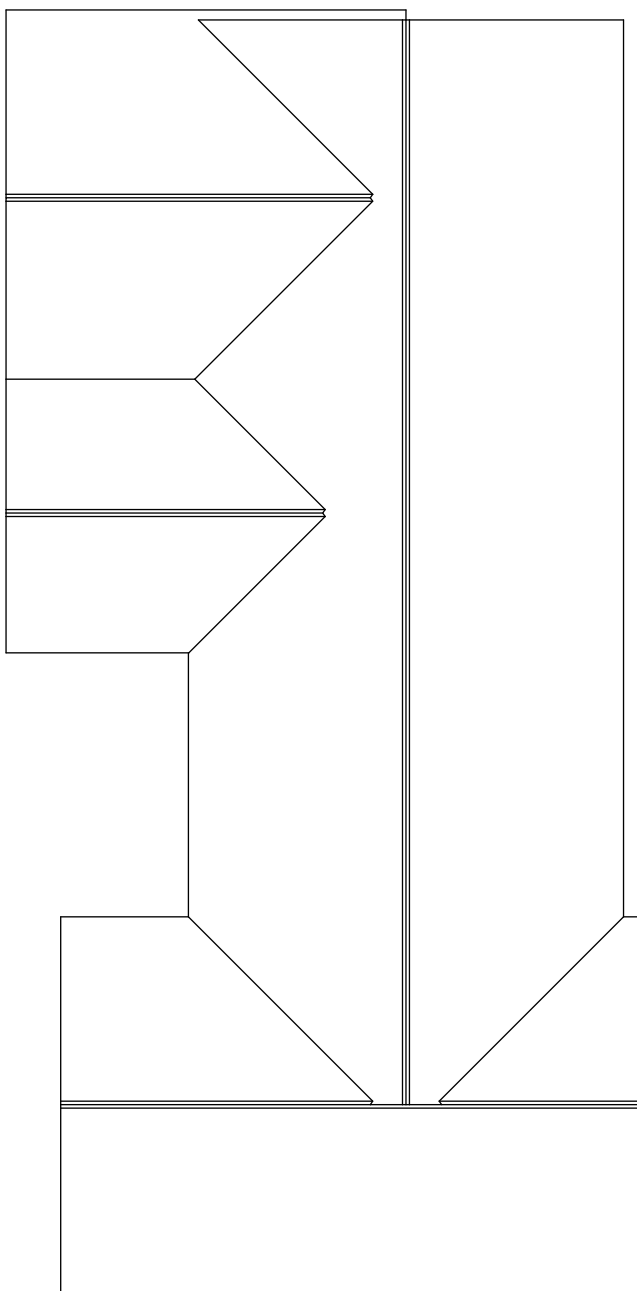

Roof Plan Proposed

