

REAR ELEVATION

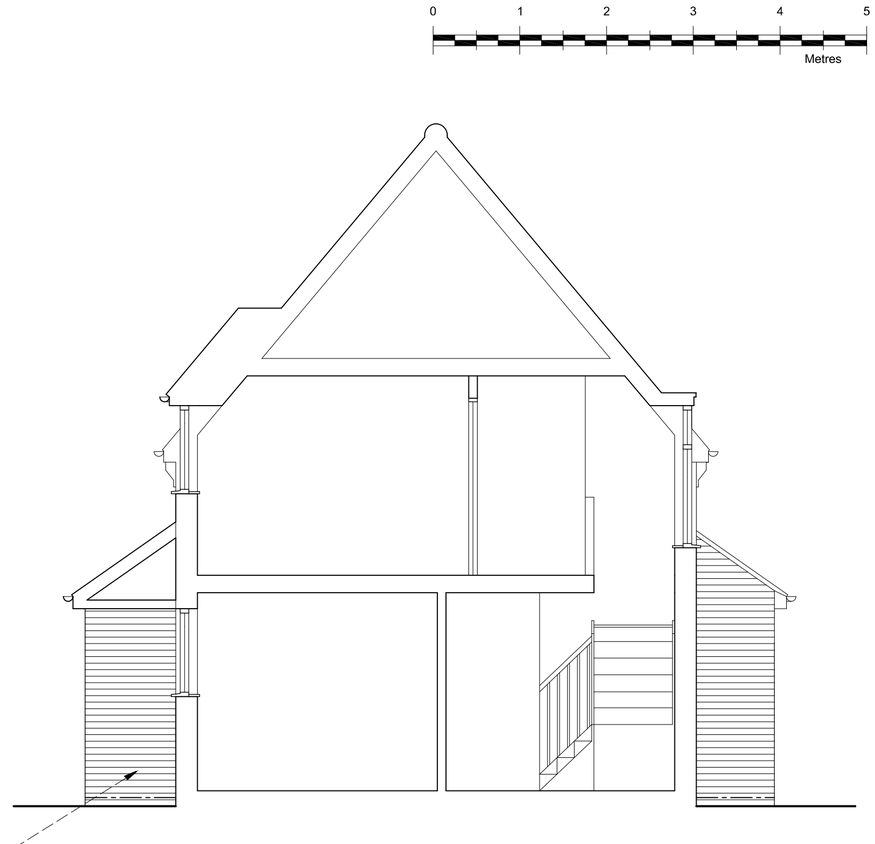

SECTION / SIDE ELEVATION

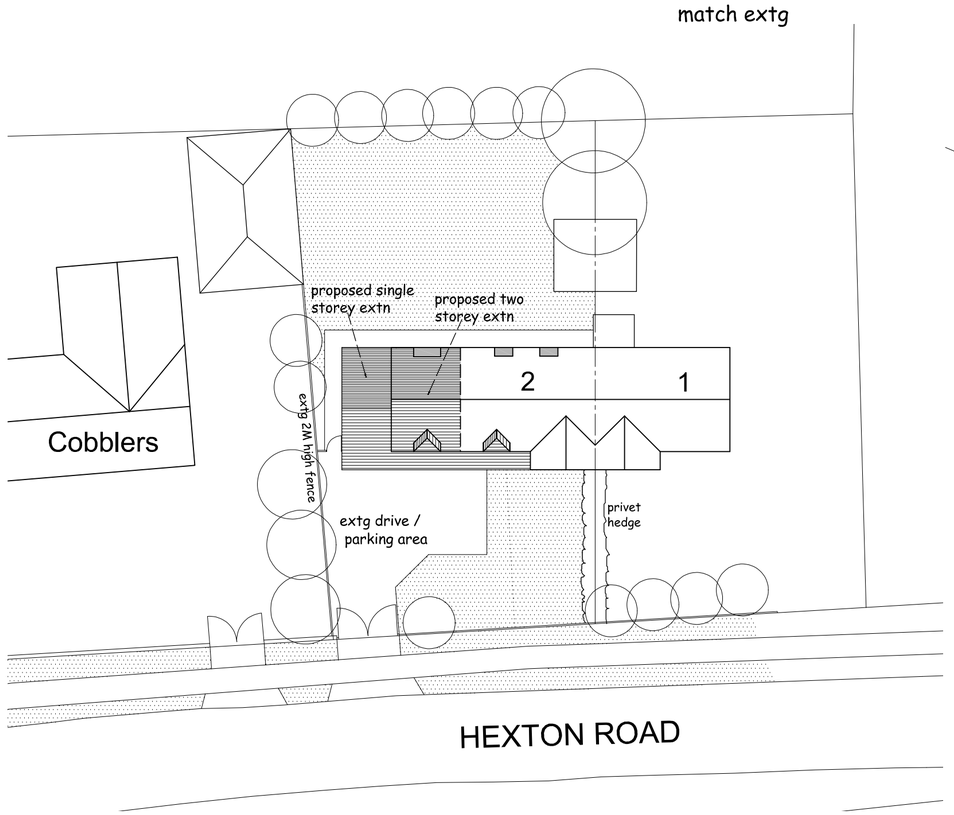

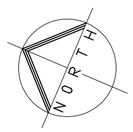



SITE PLAN 1:250

Project

PROPOSED TWO STOREY
SIDE EXTENSION TO
2 POND FARM COTTAGES
LILLEY, HERTS LU2 8LX

Client

MR W . HEDINGHAM

Drawing

PROPOSED PLAN

Scale 1:50 & 1:250 @ A2 · Drawn C.R

Checked · Date Feb 18

Drawing No.

HED/18/03

This drawing and design is copyright and must not be reproduced in part or in whole without prior written consent. Contractors must verify all dimensions on site before commencing work