
Docusign Envelope ID: BBF55C85-7219-827A-83F9-CCDC5CCF6CA4

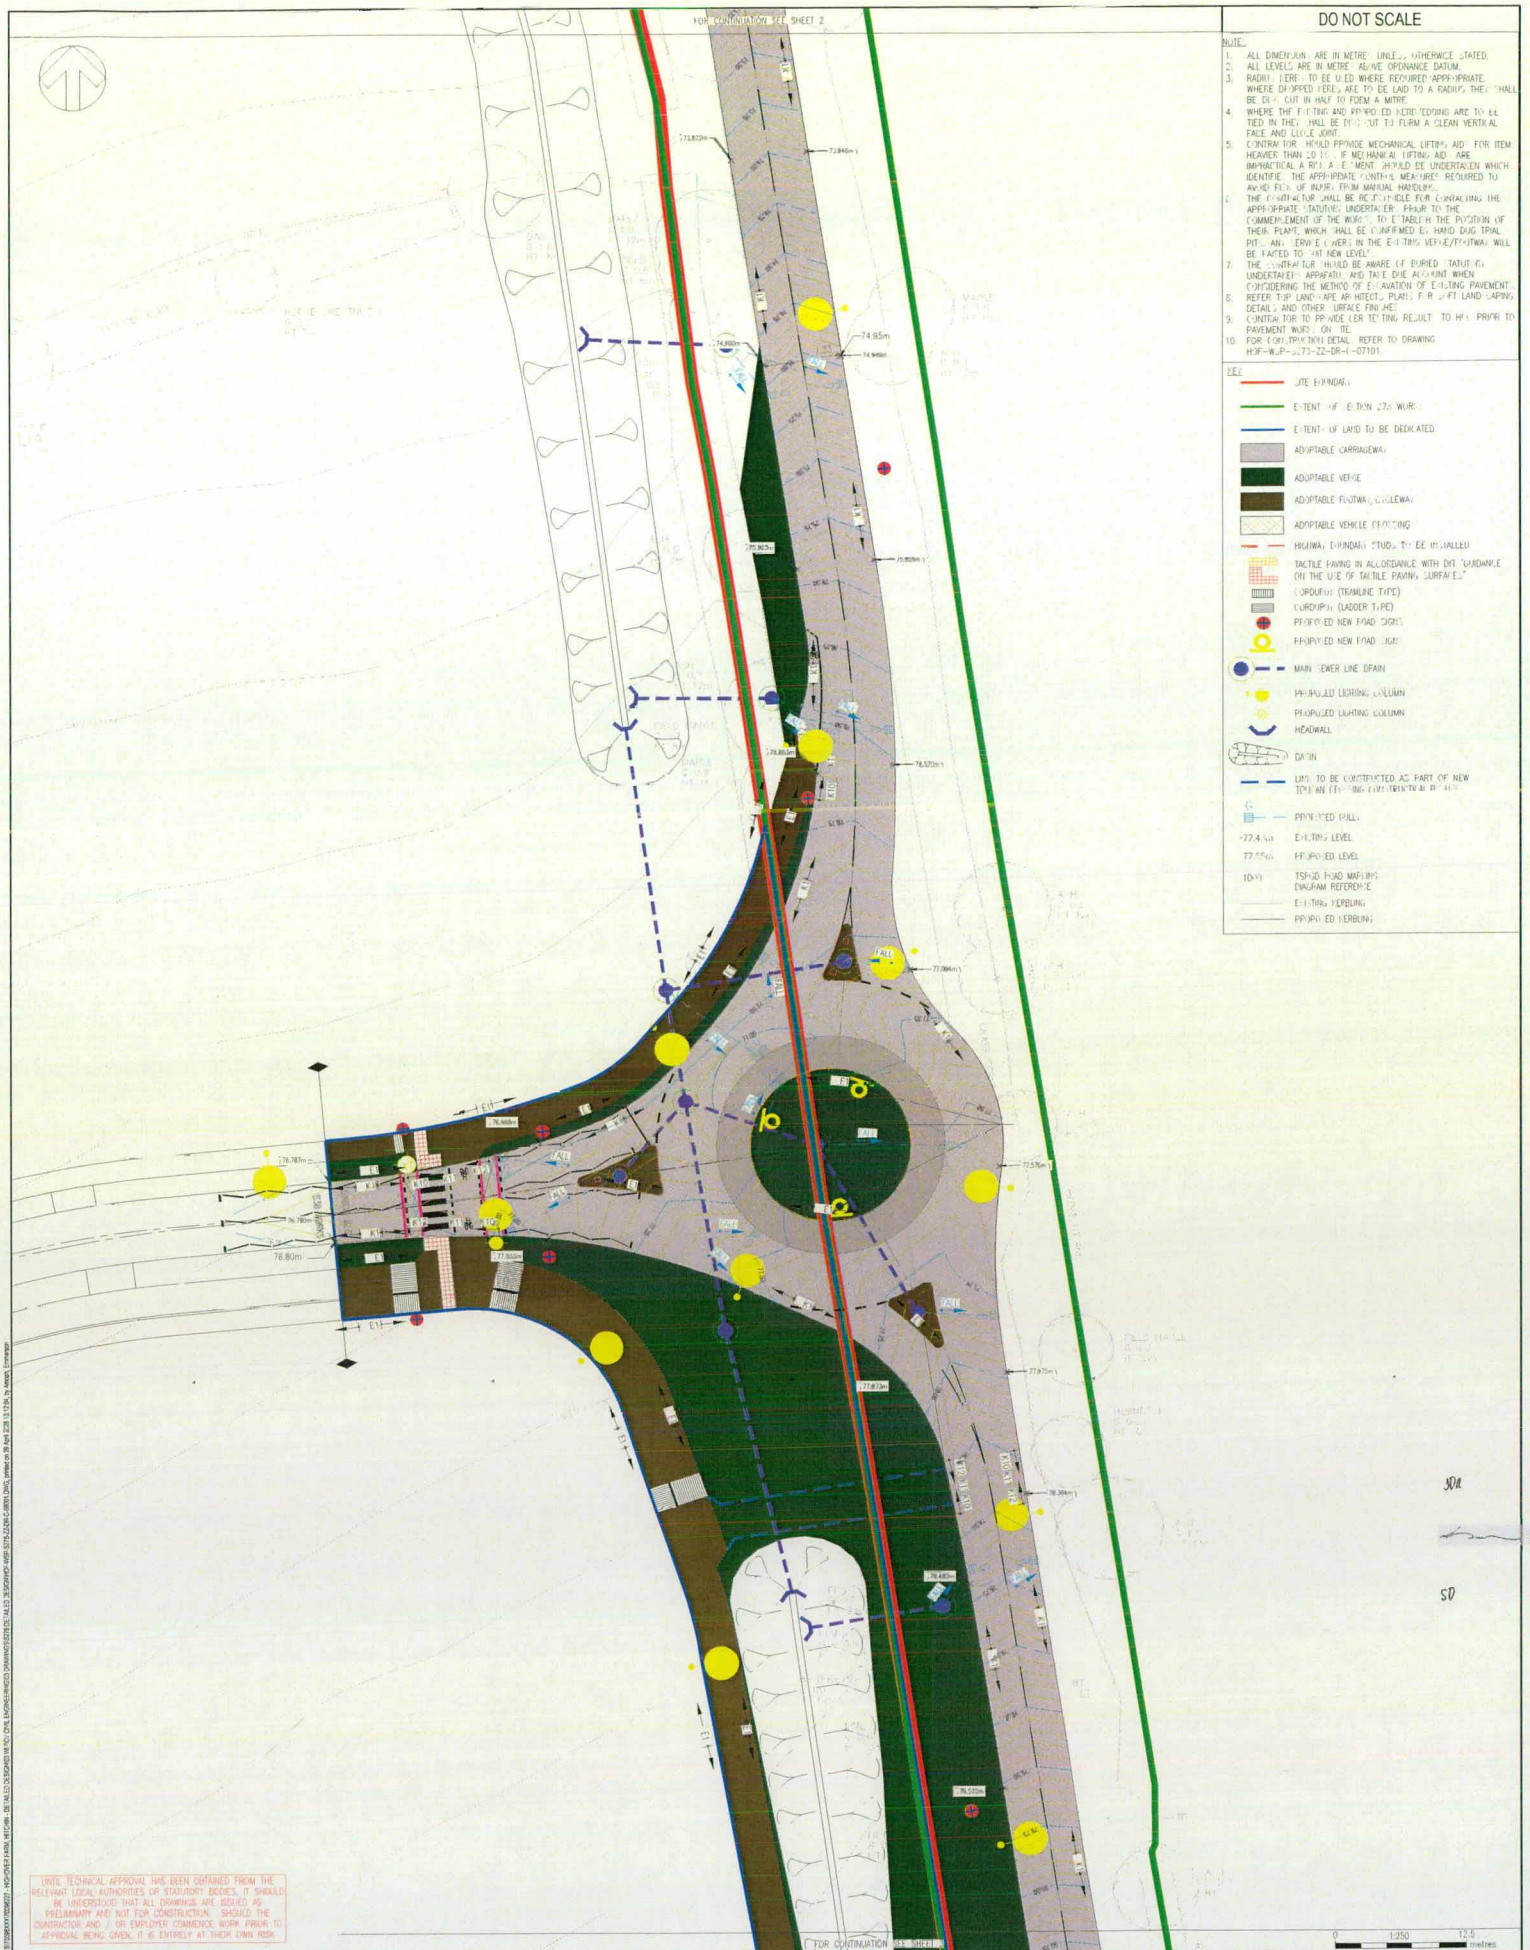

REV	DATE	BY	CHK	APP
P07	23/04/26	EA	AMENDED TO BLUE LINE IN PRIVATE PER HCC COMMENTS	DSB	LJM
P06	23/04/26	EA	AMENDED TO SUIT HCC COMMENTS	DSB	LJM
P05	21/11/25	DSB	SITE BOUNDARY REMOVED LAND DEDICATION ADDED	DSB	LJM
P04	17/11/25	LJM	SITE BOUNDARY ADDED	DSB	LJM
P03	07/11/25	DSB	TABLE ADDED	DSB	LJM
REV	DATE	BY	DESCRIPTION	CHK	APP

DRAWING STATUS: S2 - FOR INFORMATION

wsp
Unit 9 The Chase
John Tate Road
Foxholes Business Park
Hertford
SG13 7NN, UK
T+ 44 (0) 1992 526 000
F+ 44 (0) 1992 526 001
wsp.com

CLIENT: BARRATT DAVID WILSON HOMES

ARCHITECT: MCBAINS

PROJECT: HIGHOVER FARM, HITCHIN

TITLE: S278 AGREEMENT PLAN SHEET 1 OF 5

SCALE @ A1:	CHECKED:	APPROVED:
1:250	DSB	LJM

PROJECT No:	DESIGNED:	DRAWN:	DATE:
700982227	RH	RH	April 26

DRAWING No: HOF-WSP-S278-ZZ-DR-C-08001 REV: P09

© WSP UK Ltd

File name: S:\UK\HIGHWOOD\CONCEPTUAL DATA\PROJECT\STUDY\HOF-WSP-S278-ZZ-DR-C-08001 - HIGHOVER FARM, HITCHIN - DEVELOPED DESIGN\HOF-WSP-S278-ZZ-DR-C-08001.DWG, plotted on 28 April 2026 13:23:54 by Alessio Simmaco